Additional Information

Architectural Details

All Homesites shall feature:


1. Architectural shingles
2. 12” roof overhang (rake) on all four sides

Key Lot Homesites shall feature:

1. Key Lots will have a masonry wainscot on the key side, except that no masonry is required for optional rear structural upgrades (Sunroom, etc.) when setback from key side building plane.
2. Upgraded landscape package will feature and frame the front elevations and soften the exposed corner side elevation
3. Optional windows (with trim) to be made standard on key side elevation
4. Window Treatment Upgrades matching Front Elevation for key side windows (i.e. Shutters, Trim or Grids)
5. Garage-hand restricted on key side.


Proprietary and Confidential

Key Lot Map

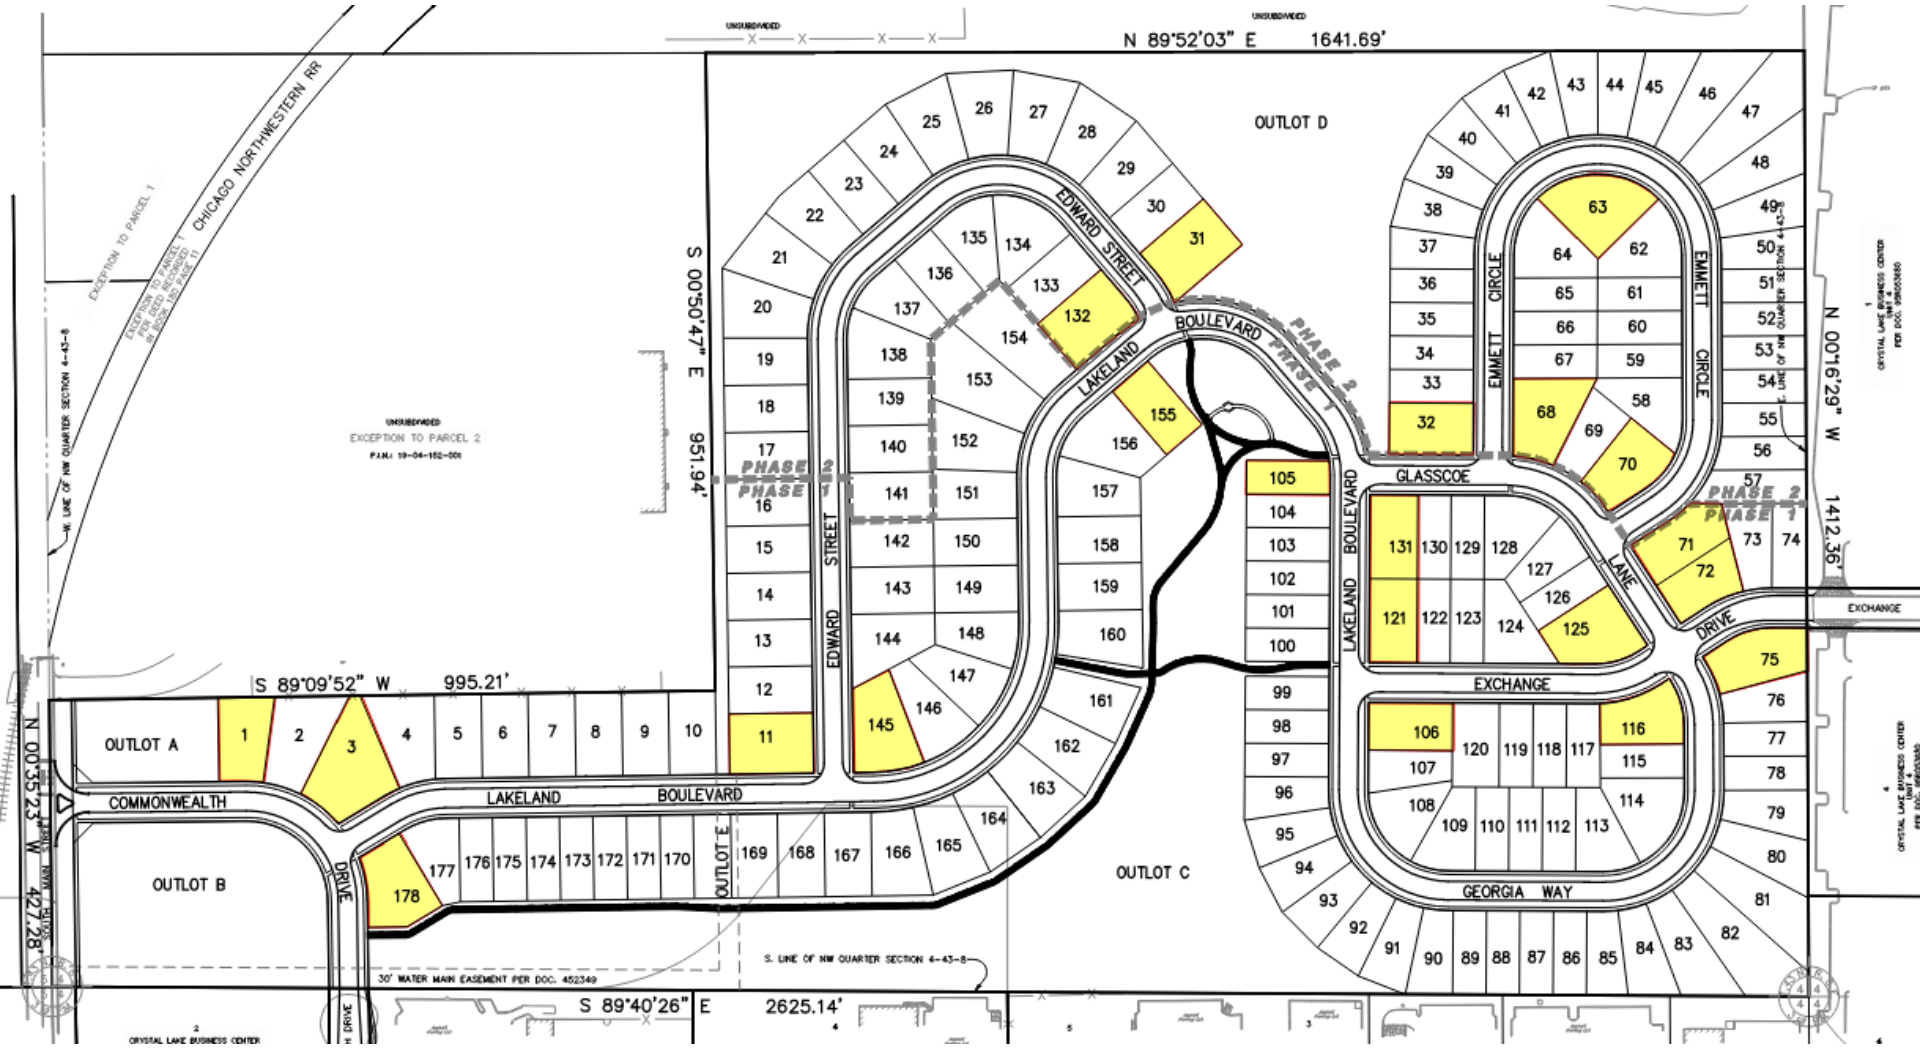

N 89°52'03" E 1641.69'
OUTLOT D
CHICAGO NORTHWESTERN RR
EXCEPTION TO PARCEL 1
EXCEPTION TO PARCEL 2
S 00°50'47" E 951.94'
N 00°16'29" W 1412.36'
EDWARD STREET
LAKELAND BOULEVARD
PHASE 2
PHASE 1
EMMETT CIRCLE
GLASSCOE
LAKELAND BOULEVARD
LANE
DRIVE
EXCHANGE
GEORGIA WAY
S 89°09'52" W 995.21'
OUTLOT A
COMMONWEALTH
LAKELAND BOULEVARD
OUTLOT B
OUTLOT C
OUTLOT E
DRIVE
N 00°35'23" W 427.28'
30' WATER MAIN EASEMENT PER DOC. 452349
S. LINE OF NW QUARTER SECTION 4-43-8
S 89°40'26" E 2625.14'

Anti-Monotony Restrictions

Elevation and Color Package Restrictions

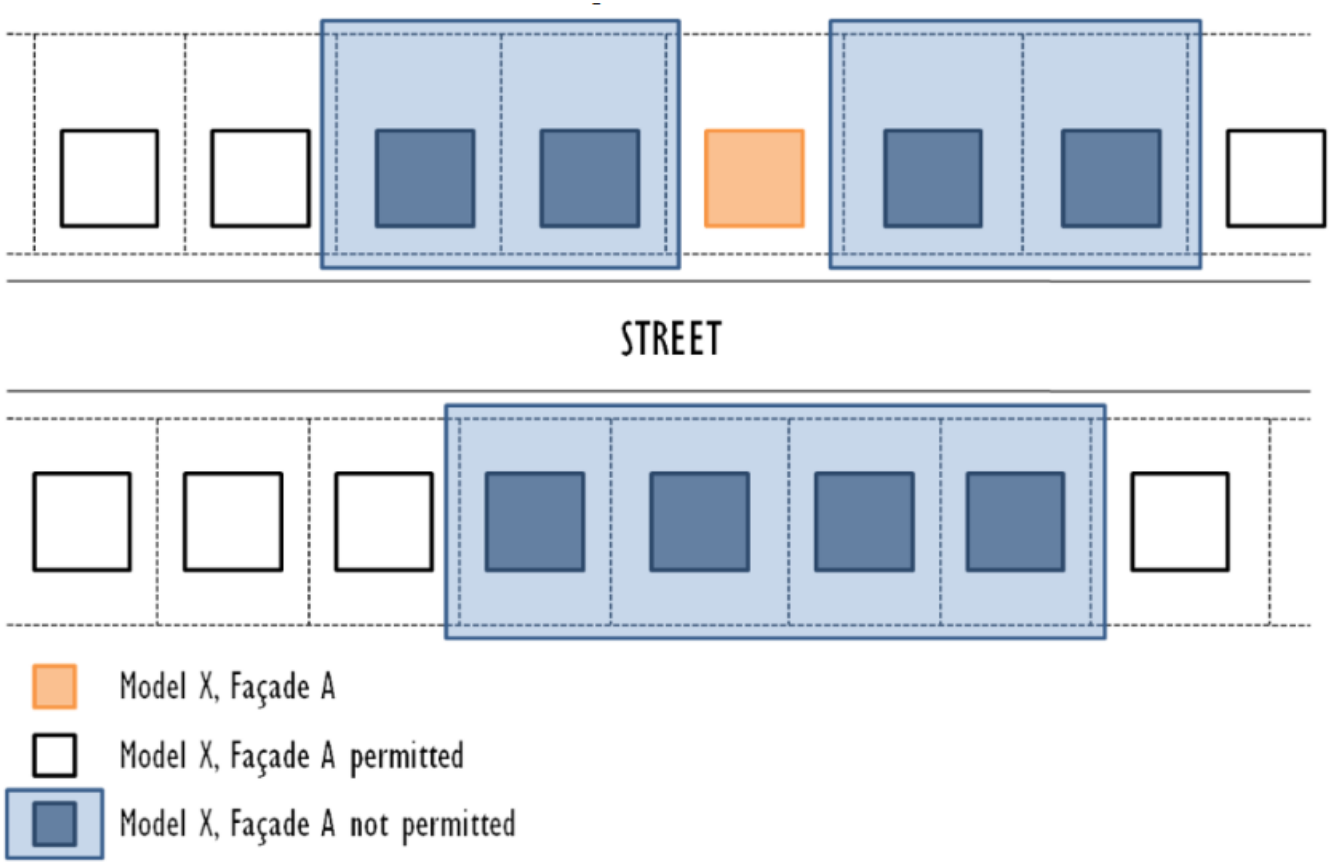

Meadows Series – Mercer

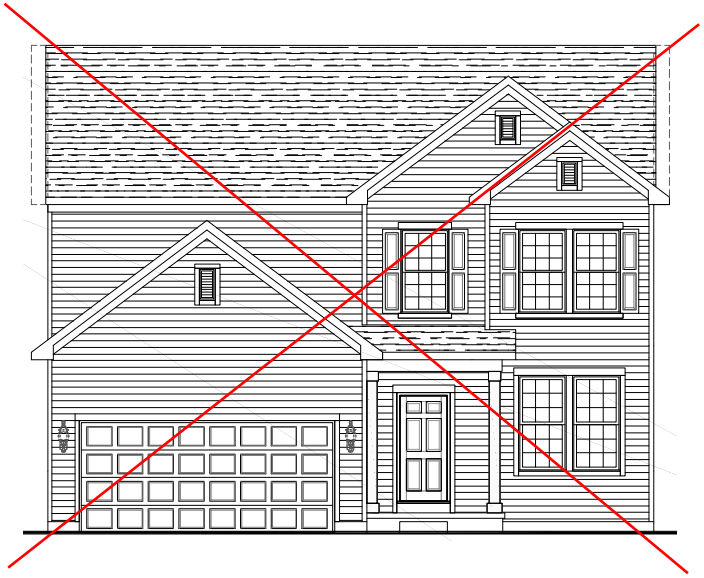









Meadows Series – Continental













Meadows Series – Ivy







Estates Series – Riverton














Estates Series – Westchester

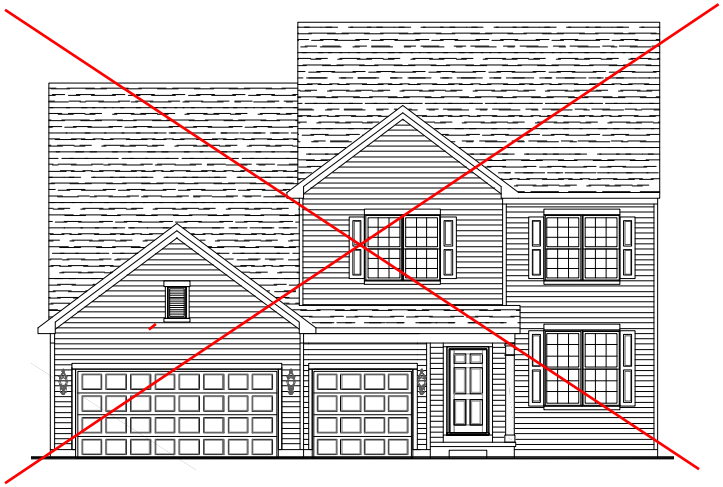











Estates Series – Willwood














Estates Series – Woodside

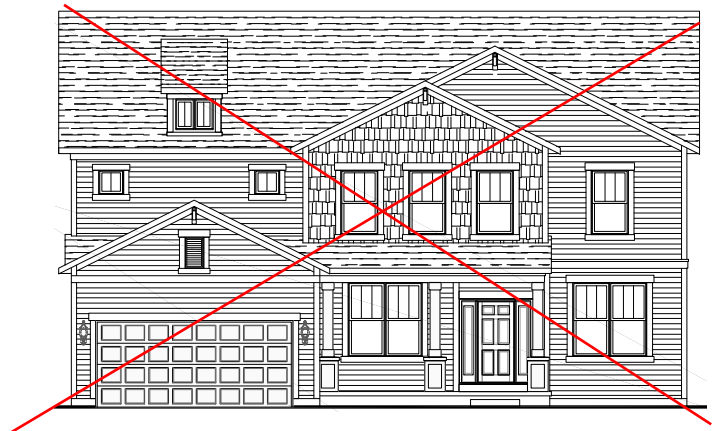











Estates Series – Castleton













Meadows Series – Abbeyville

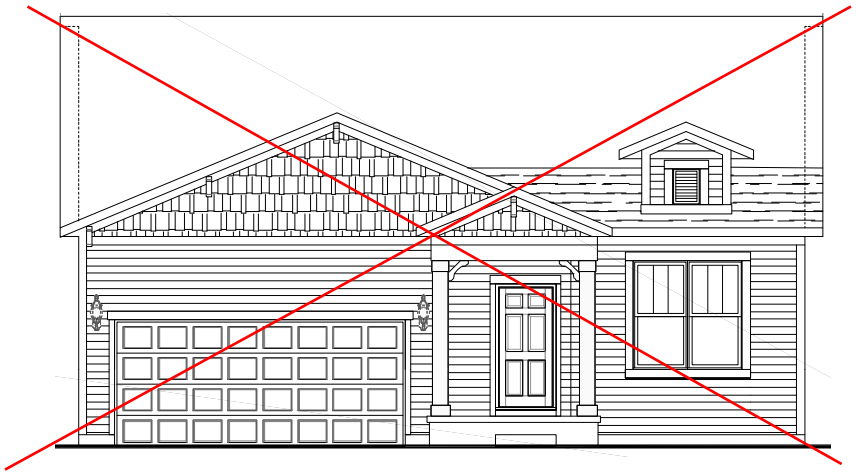





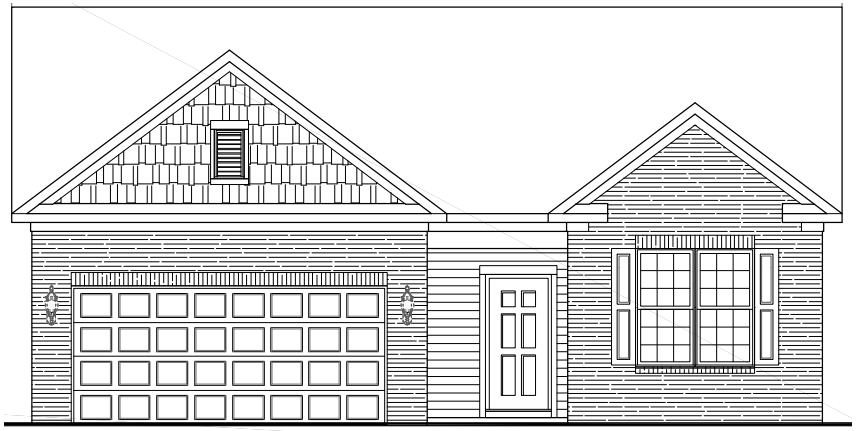



Meadows Series – Newberry













LAKELAND FARM

SOUTH MAIN STREET | CRYSTAL LAKE, IL

PROJECT TEAM

OWNER / DEVELOPER:
PULTE HOME COMPANY, LLC
1900 E. GOLF ROAD, SUITE 300
SCHAUMBURG, IL 60173
TEL (847) 230-5308
CONTACT: MATT BROLLEY

ATTORNEY:
ROSANOVA & WHITAKER, LTD.
445 JACKSON AVENUE, SUITE 200
NAPERVILLE, IL 60540
CONTACT: RUSS WHITAKER / MCKENNA THOMAS

LAND PLANNER / SURVEYOR / CIVIL ENGINEER:
CEMCON, LTD.
2280 WHITE OAK CIRCLE, SUITE 100
AURORA, IL 60502
TEL (630) 862-2100
CONTACT: PETER PLUSKWA / CHRIS MORGART

ECOLOGIST / ARBORIST:
V3 COMPANIES
7325 JANES AVENUE
WOODRIDGE, IL 60517
TEL (630) 675-8584
CONTACT: SCOTT BREJCHA / DAN JABLONSKI

LANDSCAPE ARCHITECT:
DICKSON DESIGN STUDIO, INC.
9 CRYSTAL LAKE ROAD, SUITE 110
LAKE IN THE HILLS, IL 60156
TEL (224) 241-8181
CONTACT: SHARON DICKSON / JEFF TORRENS

SHEET INDEX

L0.1	SHEET INDEX PROJECT TEAM
L0.2	PLANT SYMBOLS DETAILS: PLANTI NOTES: GENERA
L0.3	SHEET KEY
L1.1	TREE PRES & RE
L1.2	TREE PRES & RE SOUTH CENTI
L1.3	TREE PRES & RE
L1.4	TREE PRES & RE
L1.5	TREE PRES & RE
L1.6	LISTING: TREE IN SUMMARY: TREE SUMMARY: TREE CHART: EXISTIN(RATINGS SCALE: NOTES: TREE PR DETAIL: TREE PR
L2.1	LANDSCAPE PLA
L2.2	LANDSCAPE PLA
L2.3	LANDSCAPE PLA
L2.4	LANDSCAPE PLA
L2.5	LANDSCAPE PLA
L3.1	DETAILS: PROTOTYPICAL I
L3.2	DETAILS: SITE FEATURE FENCING ENTRANCE

PLANT SYMBOLS KEY

NOTE!
NOT ALL PLANT SYMBOLS MAY BE DEPICTED ON PLANS.

EXISTING DECIDUOUS TREE

EXISTING EVERGREEN TREE

EXISTING SHRUBS & PERENNIALS

SHADE / CANOPY TREES, 2.5"+ CALIPER

ORNAMENTAL TREES, 8'-10'+ TALL

EVERGREEN TREES, 6'-10'+ TALL

LARGE, DECIDUOUS SHRUBS, 36"-48" TALL

SMALL, DECIDUOUS SHRUBS, 18"-24" TALL

SMALL, EVERGREEN SHRUBS, 24" TALL/WIDE

LARGE, ORNAMENTAL GRASS, 3 GALLON

SMALL ORNAMENTAL GRASS, 1 GALLON

PERENNIAL FLOWERS & GROUNDCOVER, 1 GALLON

DETAILS: PLANTING

PLANTING NOTES:
- PLANT SO THAT TOP OF ROOT BALL IS EVEN/SLIGHTLY ABOVE FINISHED GRADE
- STAKE TO FIRST BRANCHES AS NECESSARY FOR FIRM SUPPORT
- STAKING WIRE SHALL NOT TOUCH OR RUB ADJACENT TRUNKS OR BRANCHES

2-3, 2" X 2" HARDWOOD STAKES DRIVEN FIRMLY A MINIMUM OF 24" INTO THE SUBGRADE PRIOR TO BACKFILLING

2-STRAND 12-GAUGE GALV. WIRE TWISTED AND ENCASED IN RUBBER HOSE 6-9" FROM TOP OF STAKE 2 WIRE SUPPORTS SHALL BE USED ON MAIN STRUCTURAL BRANCHES

SPECIFIED PLANTING MIX WATER & TAMP TO REMOVE AIR POCKETS

NOTE:
STAKING AND WRAPPING AS REQUIRED

CANOPY SPREAD

OVERALL HT.

TRUNK HT.

TREE WRAP

3" MULCH MIN. FORM SAUCER

4'-0"

2 X BALL DIA.

TREE PLANTING & STAKING

NOT TO SCALE

PLANTING NOTES:
- STAKE AND GUY AS NEEDED
- DO NOT CUT OR DAMAGE LEADER

2-STRAND 12-GAUGE GALV. WIRE TWISTED AND ENCASED IN RUBBER HOSE 6 - 9" FROM TOP OF STAKE

12-GUAGE GALVANIZED WIRE, DOUBLE STRAND TWISTED.

SET ROOTBALL 3" HIGHER THAN GRADE AT WHICH TREE GREW

4" DEEP WATER RETENTION BASIN

APPLY SPECIFIED MULCH 3" DEEP TO REMAIN PERMANENTLY

FINISHED GRADE

2" X 2" HARDWOOD STAKES DRIVEN FIRMLY A MINIMUM OF 24" INTO THE SUBGRADE PRIOR TO BACKFILLING

UNDISTURBED SUBGRADE

2 x ROOTBALL DIA.

EVERGREEN TREE PLANTING

NOT TO SCALE

PLANTING NOTES:
- STAKE TO FIRST BRANCHES AS NECESSARY FOR FIRM SUPPORT
- WIRE SHALL NOT TOUCH OR RUB AGAINST TRUNKS OR BRANCHES

2" X 2" HARDWOOD STAKES DRIVEN FIRMLY A MINIMUM OF 24" INTO THE SUBGRADE PRIOR TO BACKFILLING

2-STRAND 12-GAUGE GALV. WIRE TWISTED AND ENCASED IN RUBBER HOSE 6 - 9" FROM TOP OF STAKE 2 WIRE SUPPORTS SHALL BE USED ON MAIN STRUCTURAL BRANCHES

3" MULCH MIN.

FORM SAUCER WITH 3" CONTINUOUS RIM

SPECIFIED PLANTING MIX WATER & TAMP TO REMOVE AIR POCKETS

NOTE:
STAKING AS REQUIRED

2 X BALL DIA.

MULTI-TRUNK TREE STAKING

NOT TO SCALE

FORM SAUCER WITH 3" CONTINUOUS RIM

3" MULCH MIN.

SPECIFIED PLANTING MIX. WATER & TAMP TO REMOVE AIR POCKETS

SHRUB PLANTING

NOT TO SCALE

PLANT SPACING AS PER PLAN

3" COMPOST/LEAF MULCH INSTALLED BEFORE PLANTING

PREPARE BED AS PER WRITTEN SPECIFICATION

PERENNIAL PLANTING

NOT TO SCALE

PLANT SO THAT TOP OF ROOTBALL IS EVEN WITH THE FINISHED GRADE

FORM SAUCER WITH 3" CONTINUOUS RIM

BACKFILL TO MEET EX. GRADE AND CREATE LEVEL GRADE AT ROOT BALL.

EXISTING GRADE

3" MULCH MIN.

SPECIFIED PLANTING MIX. WATER & TAMP TO REMOVE AIR POCKETS

HILLSIDE PLANTING

NOT TO SCALE

NOTES: GENERAL L

1. CONTRACTOR SHALL OBTAIN AL ALL CONSTRUCTION SHALL CON AND CODES.

2. CALL J.U.L.I.E. UTILITY LOCATIN HOURS PRIOR TO THE START OF

3. GENERAL PLANT NOTES:
   A. ALL PLANT MATERIAL S IN ACCORDANCE WITH NURSERY STOCK.
   B. ALL PLANT MATERIAL S HEALTHY, AND FREE FR
   C. ALL NEW PLANT MATER SOURCE WHENEVER P
   D. PLANTS SHALL BE ALLC FORM / HABIT. PLANTS UNLESS ABSOLUTELY N HAZARD OBSTRUCTION
   E. ALL LANDSCAPED AREA LITTER, AND SIMILAR S

4. LOCATIONS OF PROPOSED PLAN TIME OF INSTALLATION DUE TO I LOCATION OF SITE UTILITIES.

5. THE LANDSCAPE CONTRACTOR AND SPREADING TOPSOIL (6"-12 PREPARATION OF ALL LAWN AN SHALL BE FREE OF CONSTRUCT ANY PLANT MATERIAL.

6. PRIOR TO SPREADING TOPSOIL, SHALL INSPECT AND ACCEPT AL FROM GRADES INDICATED ON TI CORRECTED BEFORE PLACING A

7. ALL SHRUB, GROUNDCOVER, PE BEDS SHALL BE PREPARED WITH TOPSOIL, 1/3 MUSHROOM COMP MATERIAL SHALL BE ROTO-TILL INSTALLATION OF PLANT MATEF

8. ALL PLANTING ISLANDS SHALL B DRAINAGE.

9. ALL PLANTING BEDS ADJACENT SPADED EDGE BORDER, UNLESS SPECIFIED.

10. ALL PLANTING BED AREAS SHAL OF SHREDDED HARDWOOD MUL

11. LANDSCAPE CONTRACTOR SHAI SCHEDULE WITH LANDSCAPE MA ENSURE PROPER WATERING OF AFTER INITIAL INSTALLATION.

12. LANDSCAPE CONTRACTOR SHAI CONTRACTORS ON SITE TO MINI LANDSCAPE WORK AND DAMAGI

13. CONTRACTOR SHALL BE RESPO WORK. UPON REQUEST, LANDS AVAILABLE TO ASSIST/APPROVE

14. EVERY ATTEMPT HAS BEEN MAC LINES. CONTRACTOR SHALL US CONTRACTOR SHALL MAKE THE WITH ALL UNDERGROUND UTILI DIGGING, VERIFYING LOCATIONS

15. IT IS THE LANDSCAPE CONTRAC SITE PRIOR TO BID SUBMITTAL, EXISTING CONDITIONS AT THE S

16. PLANT LIST QUANTITIES PROVID APPROXIMATIONS. CONTRACTC COMPLETING THEIR OWN QUAN IS FOUND BETWEEN THE PLAN A SHALL PREVAIL.

17. PLANT SUBSTITUTIONS ARE ALL OR PLANTING TIME OF YEAR, ON THE LANDSCAPE ARCHITECT. IF WITHOUT PRIOR CONSENT, THE THE RIGHT TO REJECT MATERIA THE CONTRACTOR.

18. CONTRACTOR TO PROVIDE TES PER SPECIFICATIONS. PLANTING SPECIFICATIONS.

19. CONTRACTOR SHALL NOTIFY LA POOR DRAINAGE OR OTHER UNI ARE ENCOUNTERED DURING EX

20. ALL TURF SHALL SHALL BE KENT (MINERAL, NOT PEAT), PER VILLA

21. CONTRACTOR SHALL RESTORE PARTIALLY INTACT, TOP DRESSI SEEDING TO FORM A SMOOTH, F SPOTS, INDENTATIONS, AND WE

22. LANDSCAPE DETAILS SHOWN AF LANDSCAPE ARCHITECT ASSUM RESPONSIBLE FOR ERECTING AI AMENITIES PER CODE, PER SITE UTILITY LOCATIONS), AND PER A LANDSCAPE SITE DETAILS FOR S BE REVIEWED & APPROVED BY A

23. CONTRACTOR INSTALLATION BIL WARRANTY ON ALL PLANT MATE

24. (IF APPLICABLE) CONTRACTOR I A THREE-YEAR MONITORING AN NATURALIZED DETENTION AREA

NOTES!

SEE TREE INVENTORY ADDENDUM FOR COMPLETE LIST OF EXISTING TREES AND THEIR OUTCOMES.

* INDICATES LOCATION OF ENTRY MONUMENT SIGN OR PIER.

TREE PRESERVATION & REMOVAL PLAN
SHEET L1.1
LANDSCAPE PLAN
SHEET L2.1

TREE PRESERVATION & REMOVAL PLAN
SHEET L1.2
LANDSCAPE PLAN
SHEET L2.2

TREE PRESERVATION & REMOVAL PLAN
SHEET L1.3
LANDSCAPE PLAN
SHEET L2.3


TREE PRESERVATION & REMOVAL PLAN
SHEET L1.4
LANDSCAPE PLAN
SHEET L2.4

TREE PRESERVATION & REMOVAL PLAN
SHEET L1.5
LANDSCAPE PLAN
SHEET L2.5

SHEET KEY: LANDSCAPE & TREE PRESERVATION & REMOVAL PLANS

NORTH

SCALE: 1" = 100'-0"

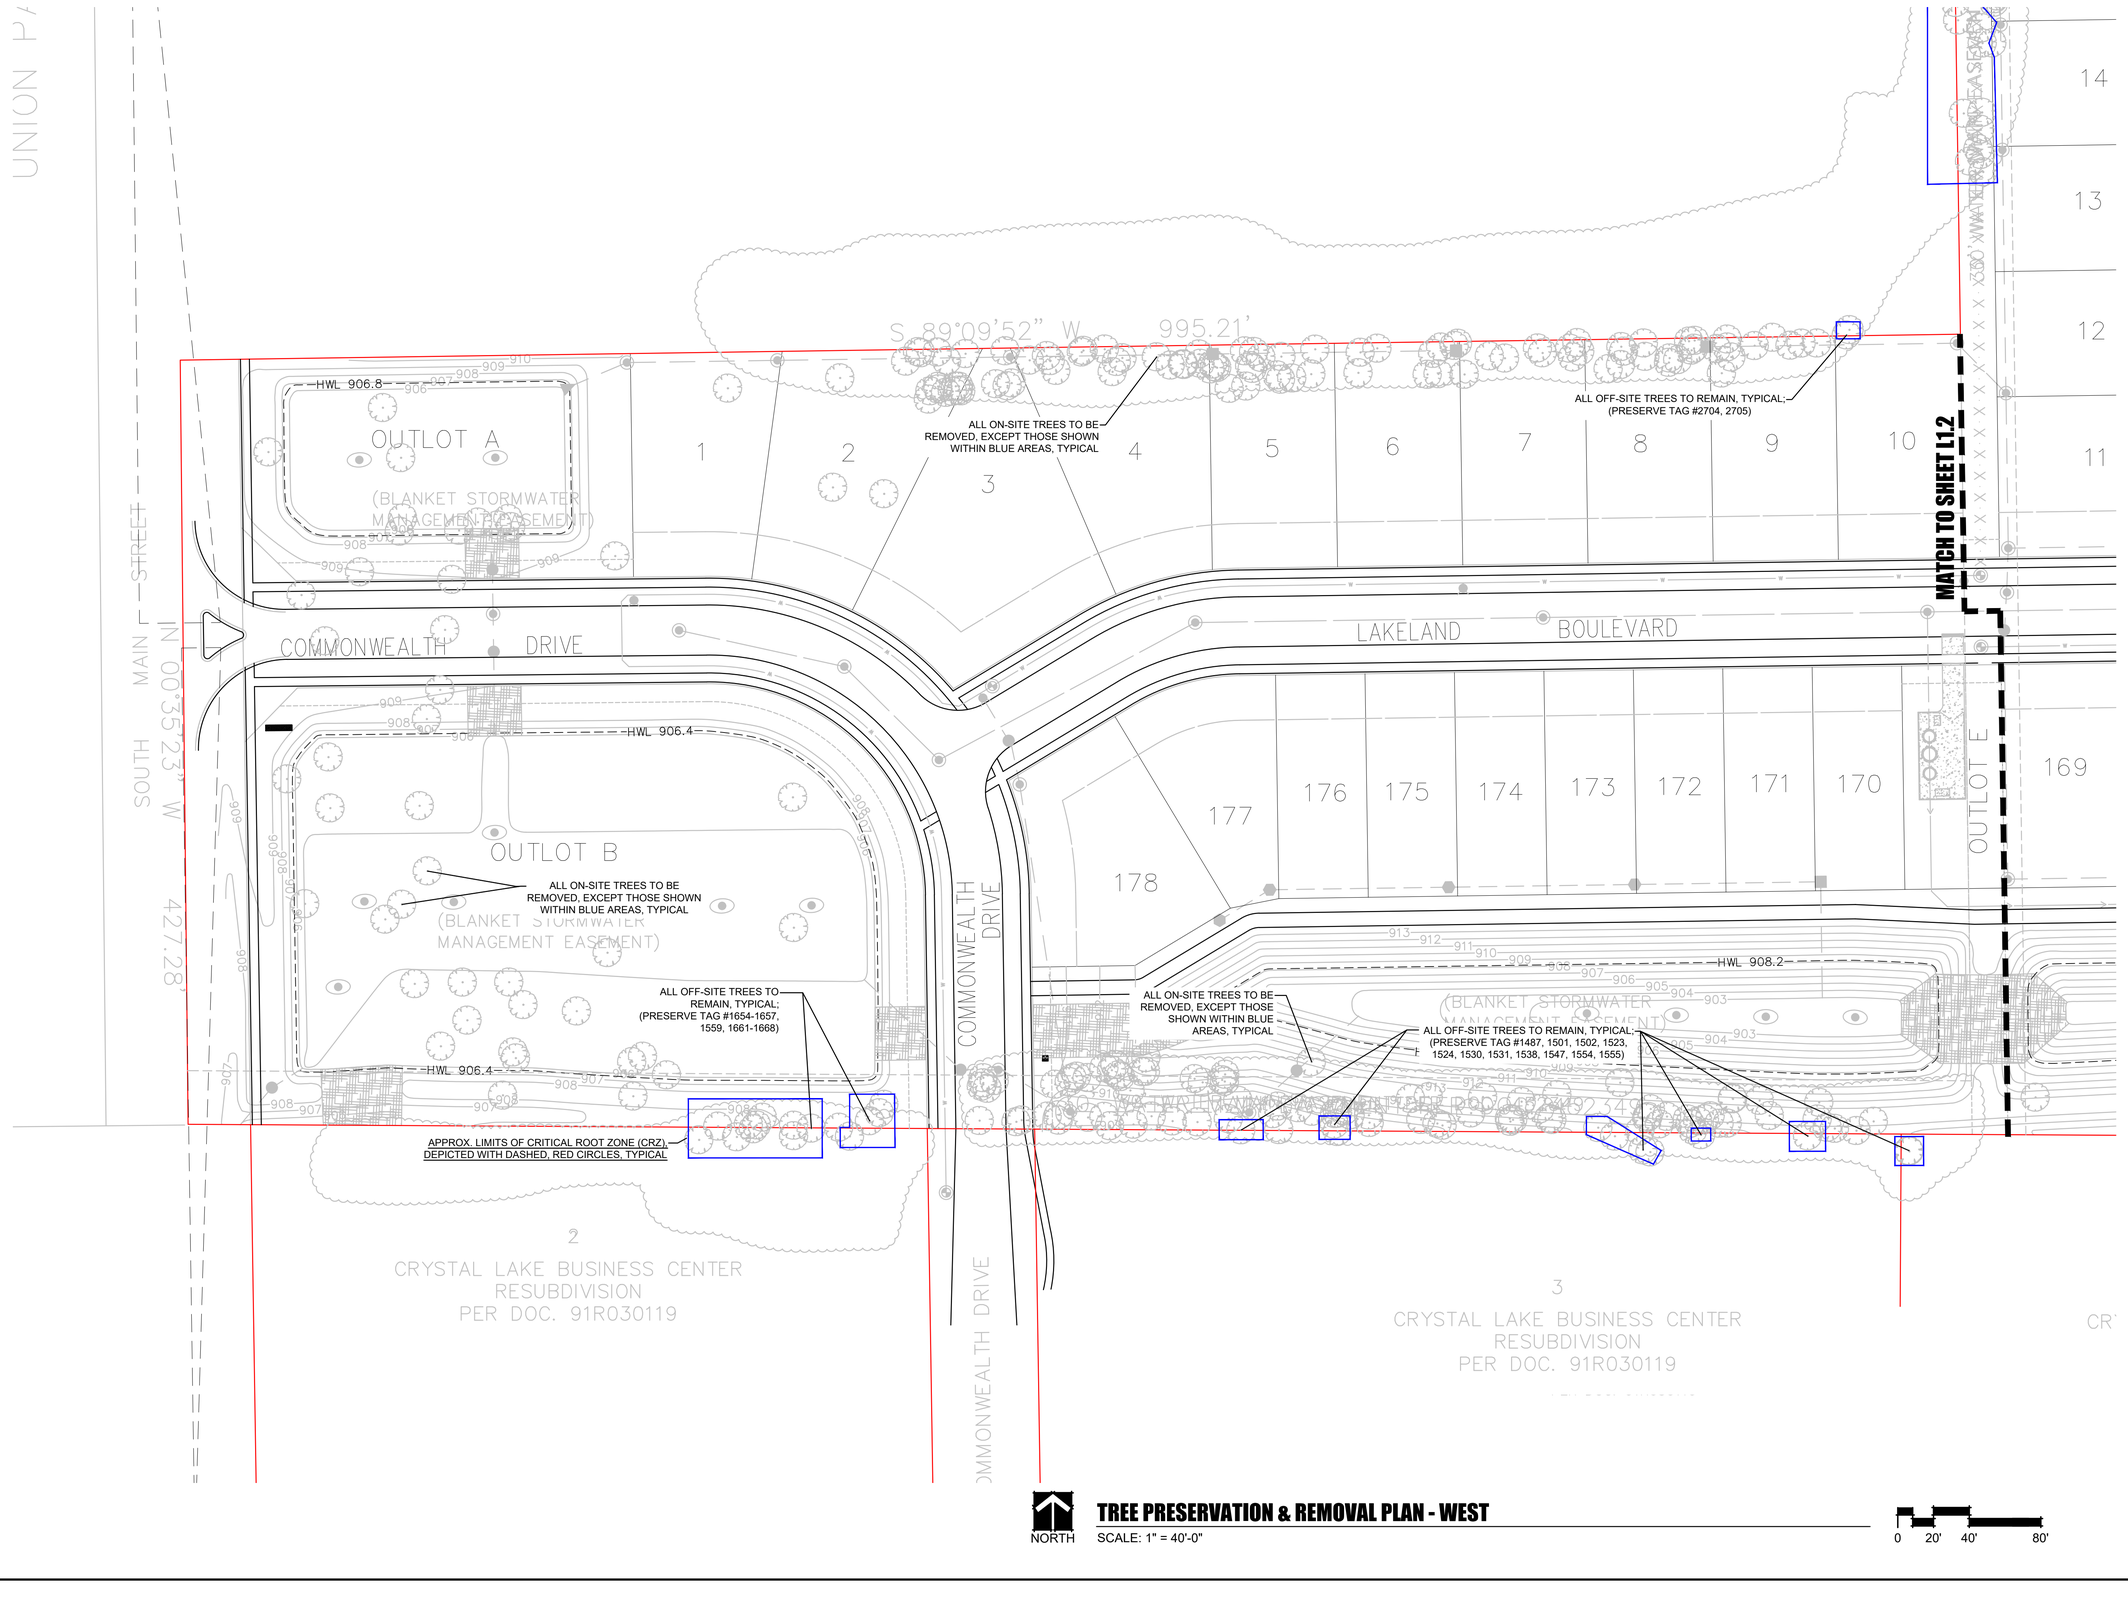

NORTH

TREE PRESERVATION & REMOVAL PLAN - WEST

SCALE: 1" = 40'-0"

0 20' 40' 80'

dickson design STUDIO
9 CRYSTAL LAKE ROAD
SUITE 110
LAKE IN THE HILLS, IL 60156
(224) 241-8181

CLIENT NAME AND ADDRESS

PULTE HOME COMPANY, LLC

1900 E. GOLF ROAD, SUITE 300 SCHAUMBURG, IL

PLAN DATE

AUGUST 29, 2025

REVISIONS

1.	10/16/25 PER CITY COMMENTS (UPDATED SITE & CIVIL ENG.)
2.	
3.	
4.	
5.	
6.	
7.	
8.	
9.	
10.	

PROJECT NAME AND SHEET TITLE


LAKELAND FARM

CRYSTAL LAKE, IL

PRELIMINARY LANDSCAPE PLAN TREE PRESERVE & REMOVAL - WEST

SHEET NUMBER

L1.1

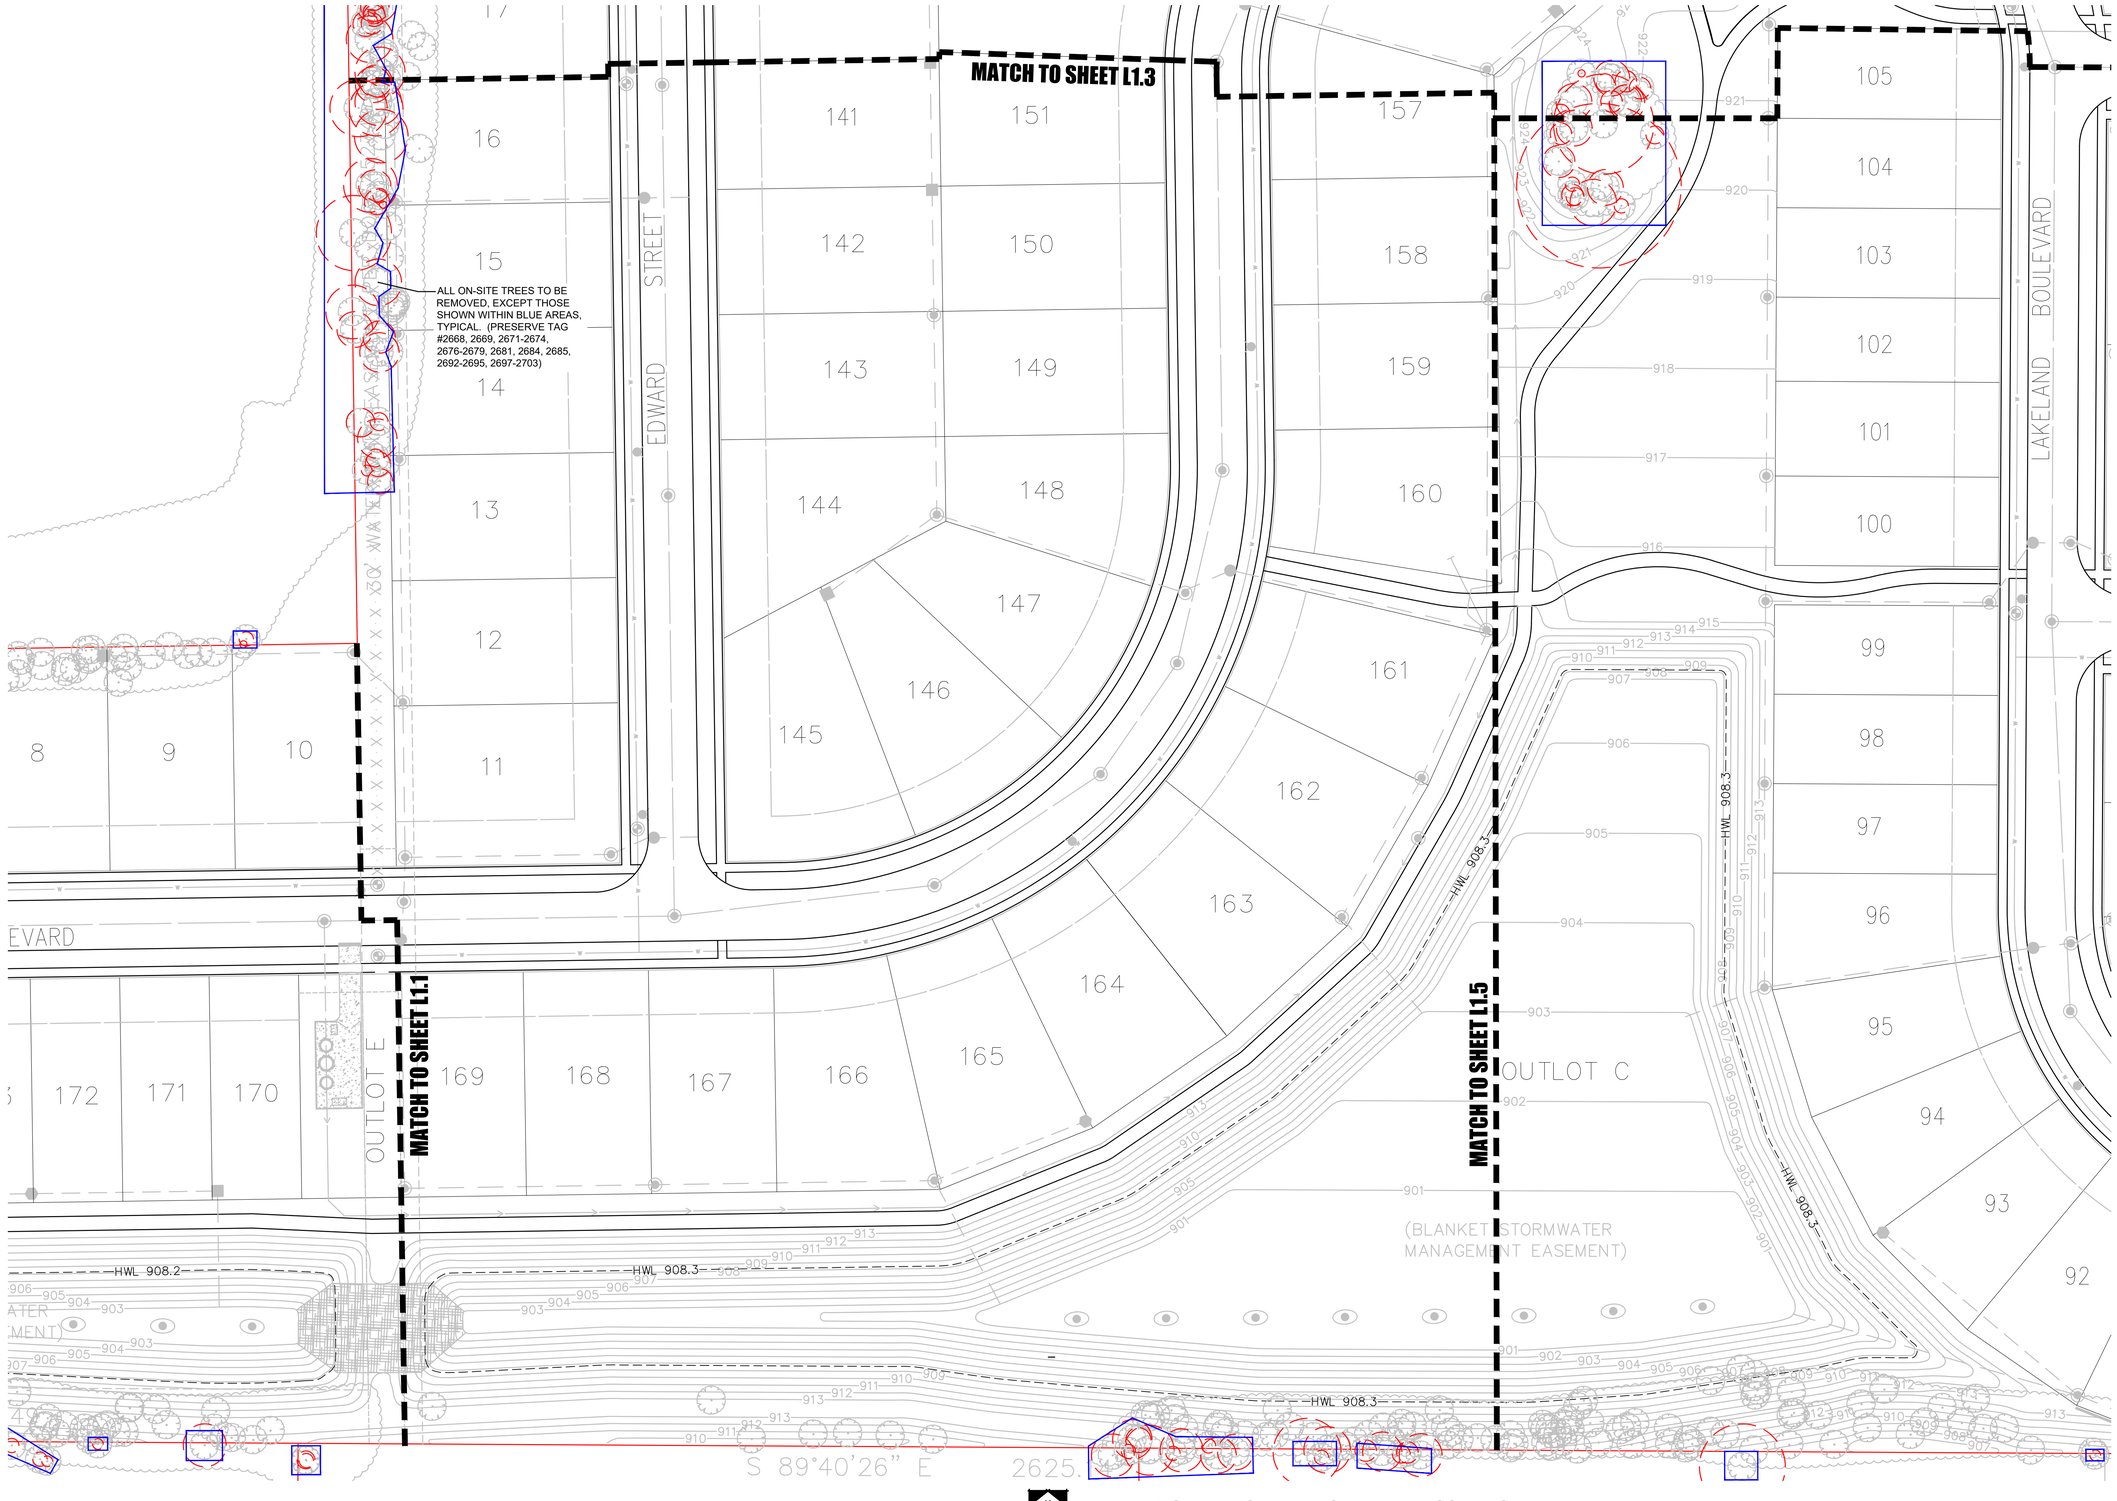

NORTH

TREE PRESERVATION & REMOVAL PLAN - SOUTH CENTRAL

SCALE: 1" = 40'-0"

0 20' 40' 80'

dickson design STUDIO
9 CRYSTAL LAKE ROAD
SUITE 110
LAKE IN THE HILLS, IL 60156
(224) 241-8181

CLIENT NAME AND ADDRESS

PULTE HOME COMPANY, LLC

1900 E. GOLF ROAD, SUITE 300 SCHAUMBURG, IL

PLAN DATE

AUGUST 29, 2025

REVISIONS

1.	10/16/25 PER CITY COMMENTS (UPDATED SITE & CIVIL ENG.)
2.	
3.	
4.	
5.	
6.	
7.	
8.	
9.	
10.	

PROJECT NAME AND SHEET TITLE


LAKELAND FARM

CRYSTAL LAKE, IL

PRELIMINARY LANDSCAPE PLAN
TREE PRESERVE & REMOVAL - SOUTH CENTRAL

SHEET NUMBER

L1.2

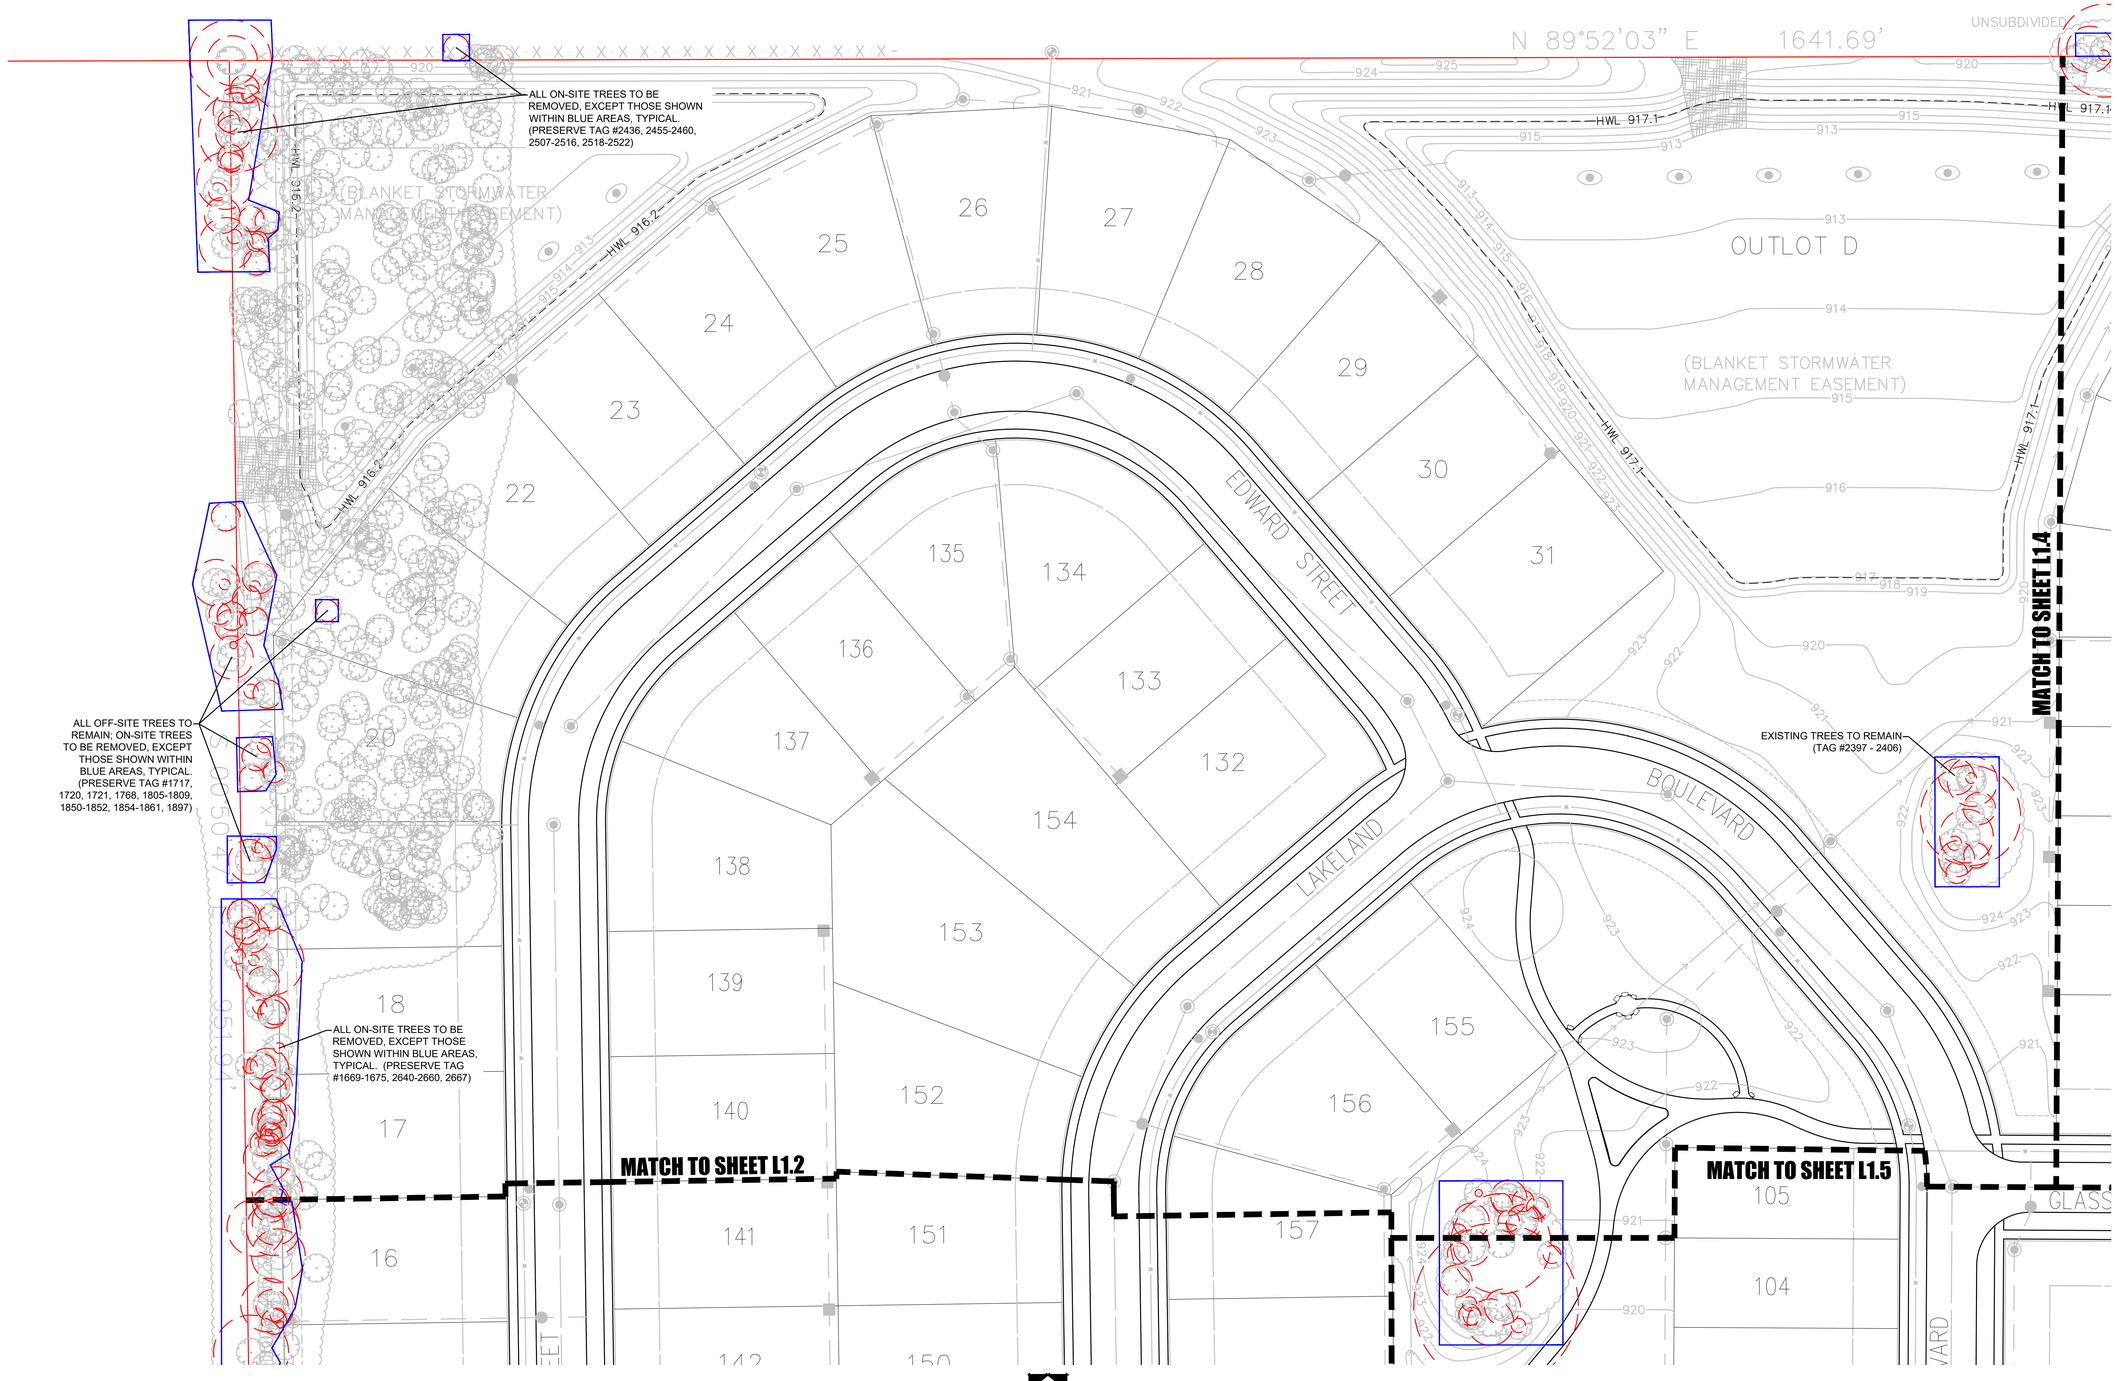

NORTH

TREE PRESERVATION & REMOVAL PLAN - NORTHWEST

SCALE: 1" = 40'-0"

0 20' 40' 80'

dickson design STUDIO
9 CRYSTAL LAKE ROAD
SUITE 110
LAKE IN THE HILLS, IL 60156
(224) 241-8181

CLIENT NAME AND ADDRESS

PULTE HOME COMPANY, LLC

1900 E. GOLF ROAD, SUITE 300 SCHAUMBURG, IL

PLAN DATE

AUGUST 29, 2025

REVISIONS

1.	10/16/25 PER CITY COMMENTS (UPDATED SITE & CIVIL ENG.)
2.	
3.	
4.	
5.	
6.	
7.	
8.	
9.	
10.	

PROJECT NAME AND SHEET TITLE


LAKELAND FARM

CRYSTAL LAKE, IL

PRELIMINARY LANDSCAPE PLAN
TREE PRESERVE & REMOVAL - NORTHWEST

SHEET NUMBER

L1.3

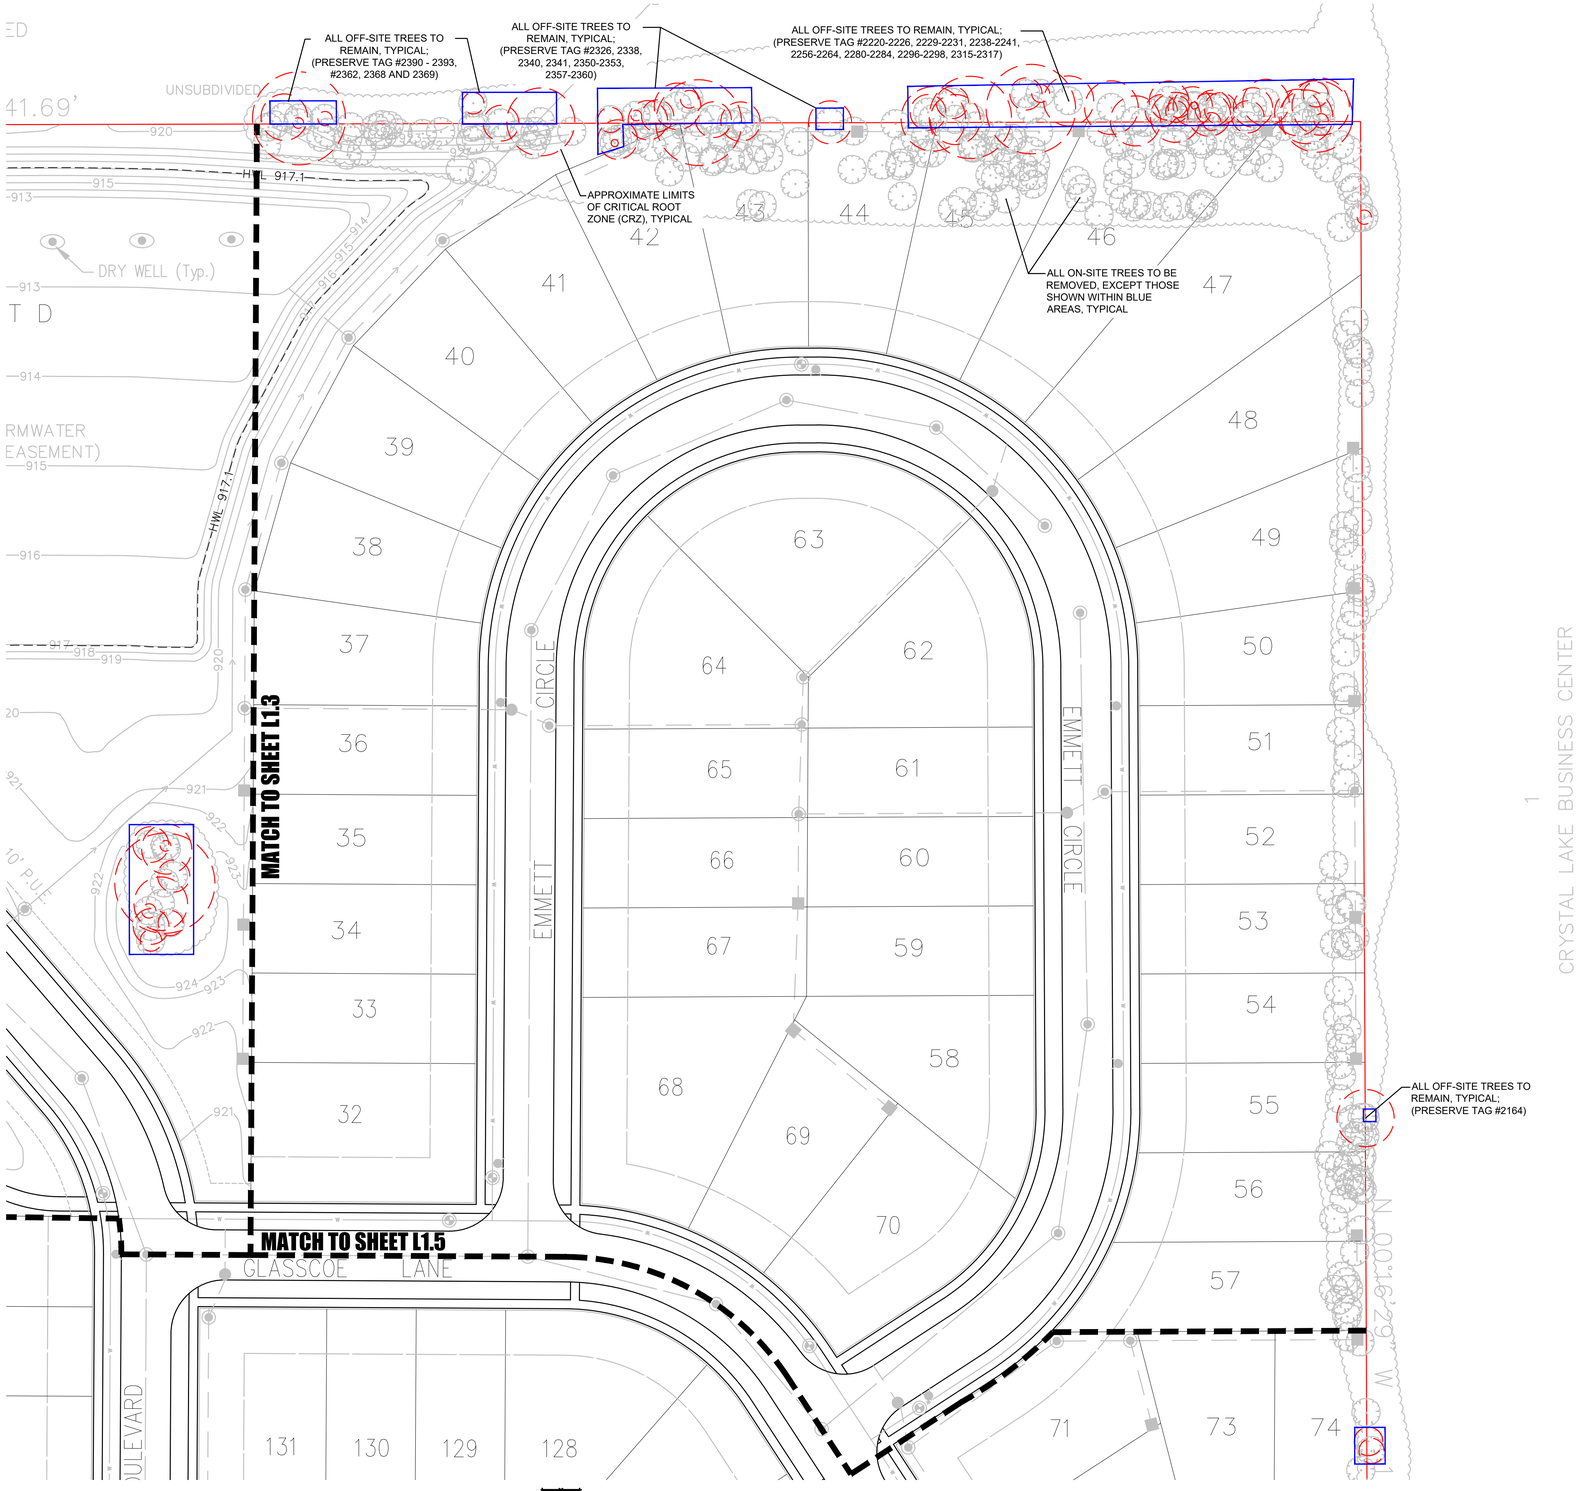

NORTH

TREE PRESERVATION & REMOVAL PLAN - NORTHEAST

SCALE: 1" = 40'-0"

0 20' 40' 80'

dickson design
STUDIO
9 CRYSTAL LAKE ROAD
SUITE 110
LAKE IN THE HILLS, IL 60156
(224) 241-8181

CLIENT NAME AND ADDRESS

PULTE HOME COMPANY, LLC

1900 E. GOLF ROAD, SUITE 300
SCHAUMBURG, IL

PLAN DATE

AUGUST 29, 2025

REVISIONS

1.	10/16/25 PER CITY COMMENTS (UPDATED SITE & CIVIL ENG.)
2.	
3.	
4.	
5.	
6.	
7.	
8.	
9.	
10.	


PROJECT NAME AND SHEET TITLE

LAKELAND FARM
CRYSTAL LAKE, IL

PRELIMINARY LANDSCAPE PLAN
TREE PRESERVE & REMOVAL - NORTHEAST

SHEET NUMBER

L1.4

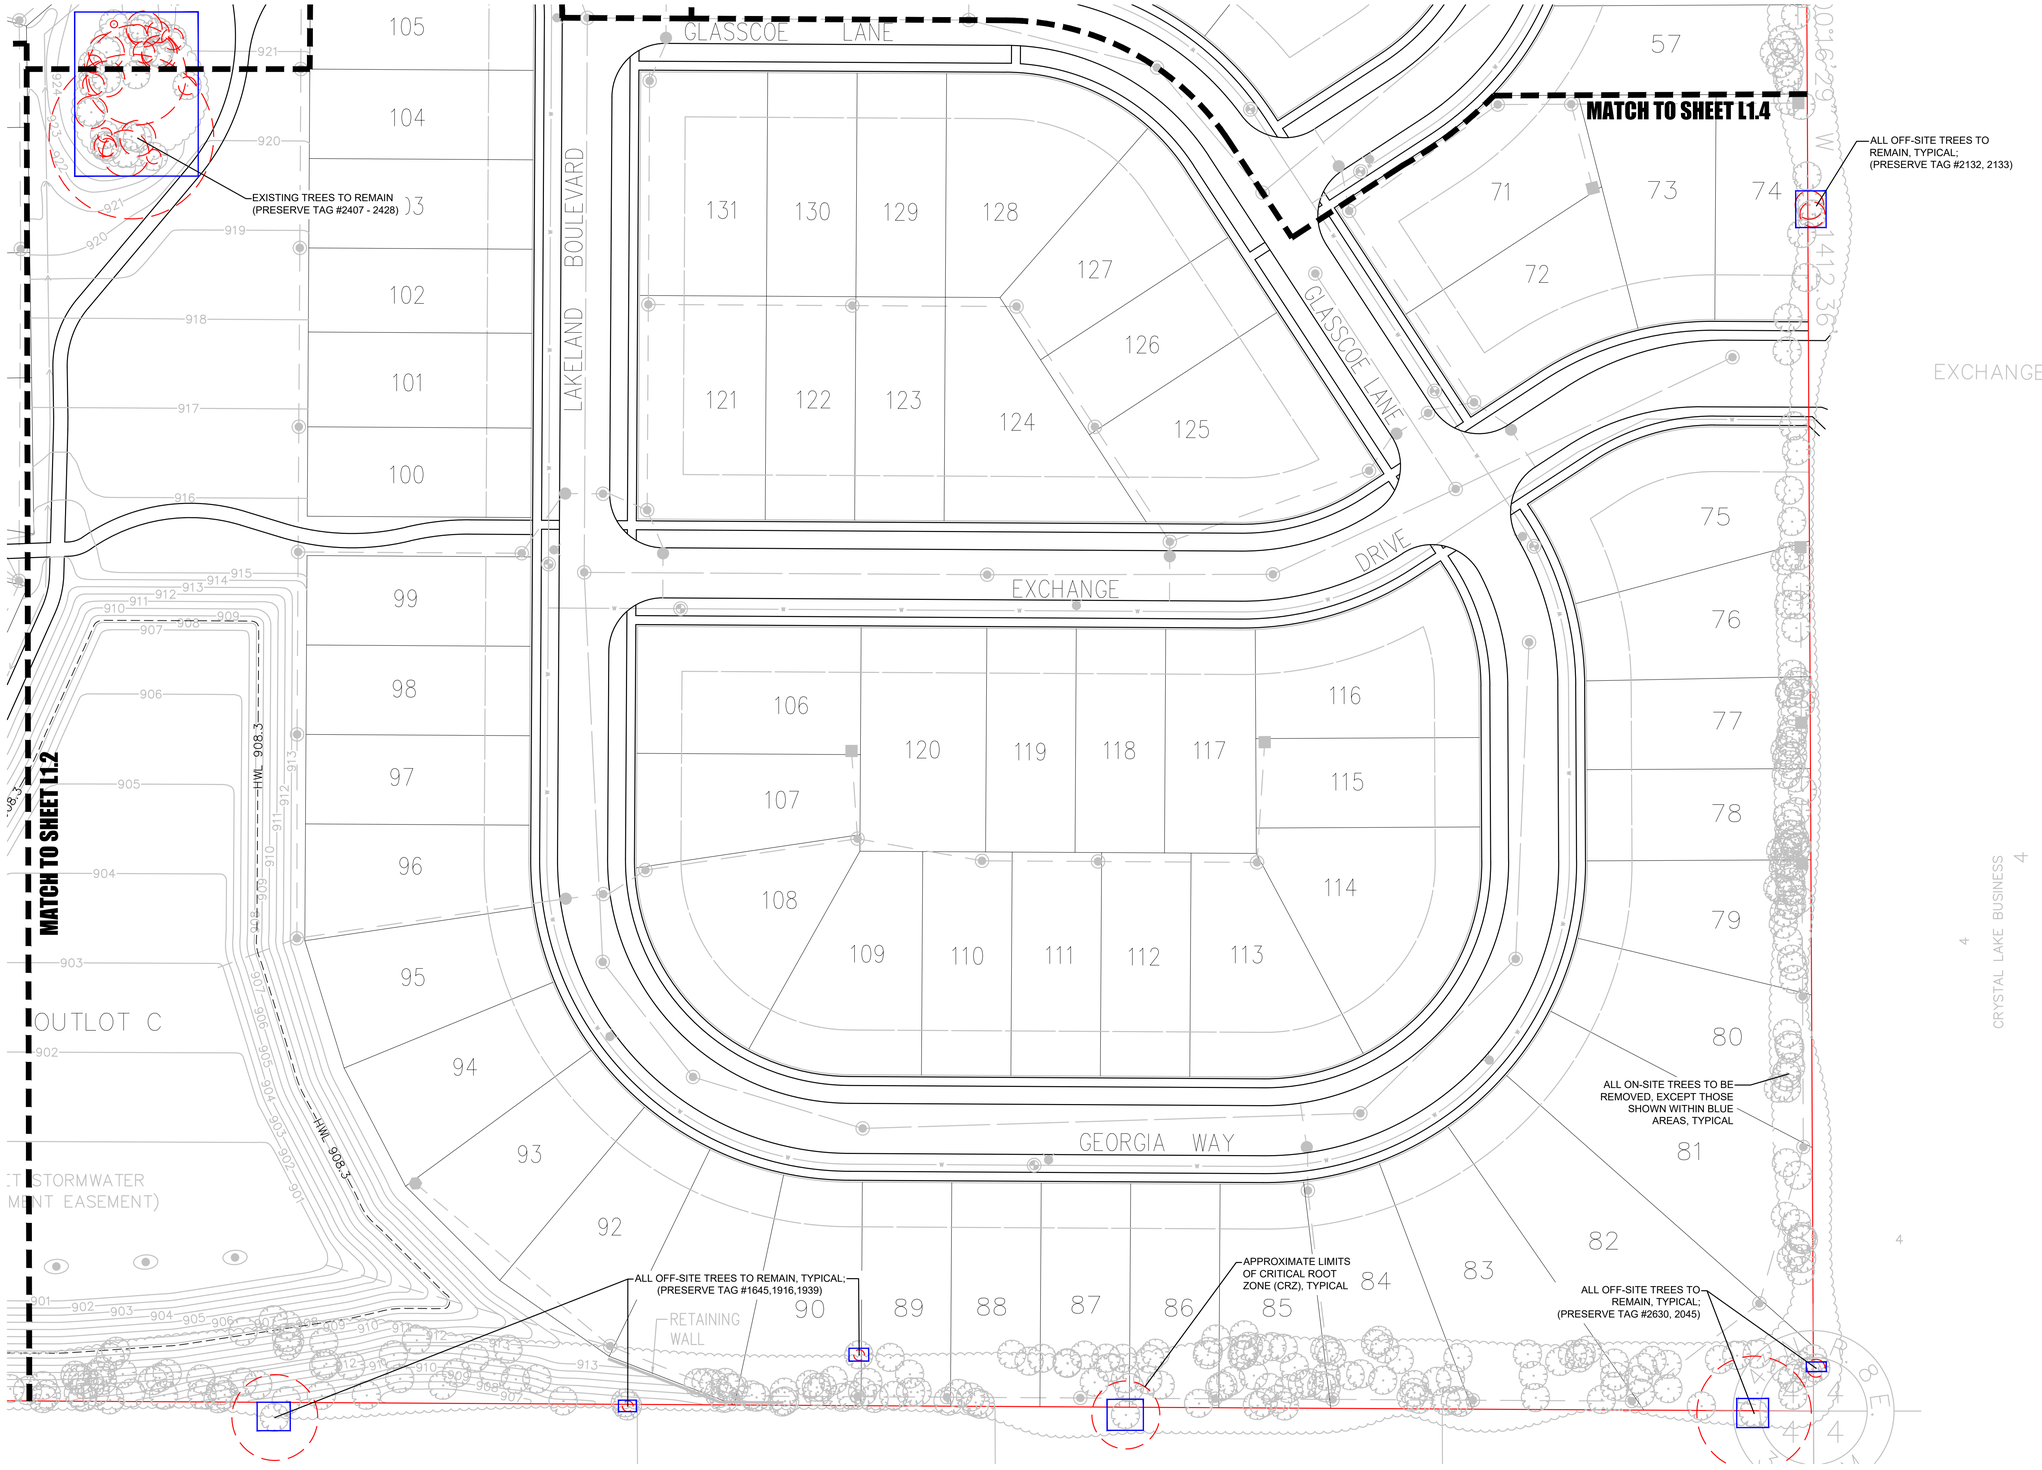

NORTH

TREE PRESERVATION & REMOVAL PLAN - SOUTHEAST

SCALE: 1" = 40'-0"

0 20' 40' 80'

dickson design STUDIO
9 CRYSTAL LAKE ROAD
SUITE 110
LAKE IN THE HILLS, IL 60156
(224) 241-8181

CLIENT NAME AND ADDRESS

PULTE HOME COMPANY, LLC

1900 E. GOLF ROAD, SUITE 300 SCHAUMBURG, IL

PLAN DATE

AUGUST 29, 2025

REVISIONS

1.	10/16/25 PER CITY COMMENTS (UPDATED SITE & CIVIL ENG.)
2.	
3.	
4.	
5.	
6.	
7.	
8.	
9.	
10.	

PROJECT NAME AND SHEET TITLE

LAKELAND FARM

CRYSTAL LAKE, IL

PRELIMINARY LANDSCAPE PLAN
TREE PRESERVE & REMOVAL - SOUTHEAST

SHEET NUMBER

L1.5

LISTING: TREE INVENTORY

NOTE!

FOR FULL AND COMPLETE LISTING OF ALL INVENTORIED TREES,
REFER TO SEPARATE ADDENDUM, BY DICKSON DESIGN STUDIO.

SUMMARY: TREE INVENTORY

EXISTING TREES INVENTORIED = 1,391 (ONSITE @ 1,280 & OFFSITE @ 111)

	SPECIES	QUANTITY
-	ACER / HEDGE MAPLE	2
-	ACER ASH-LEAF OR BOXELDER MAPLE	258
-	ACER / NORWAY MAPLE	2
-	ACER / SILVER MAPLE	7
-	AILANTHUS / TREE-OF-HEAVEN	12
-	CELTIS / HACKBERRY	37
-	CRATAEGUS / HAWTHORN	2
-	DEAD	6
-	FRAXINUS / GREEN ASH	6
-	GLEDITSIA / HONEY-LOCUST	4
-	JUGLANS / BLACK WALNUT	10
-	JUNIPERUS / COMMON JUNIPER	2
-	JUNIPERUS / EASTERN RED-CEDAR	8
-	MALUS / APPLE	9
-	MORUS / WHITE MULBERRY	463
-	PINUS / AUSTRIAN PINE	1
-	PINUS / SCOTS PINE	1
-	POPULUS / EASTERN COTTONWOOD	2
-	PRUNUS / BLACK CHERRY	287
-	PRUNUS / CHOKE CHERRY	2
-	PYRUS / ORNAMENTAL PEAR	24
-	ROBINIA / BLACK LOCUST	8
-	ULMUS / AMERICAN ELM	80
-	ULMUS / SIBERIAN ELM	158

SUMMARY: TREE OUTCOMES

TYPE	QTY.
EXISTING TREES ONSITE TO BE PRESERVED	125
PROPOSED PARKWAY TREES	346
PROPOSED OPEN SPACE TREES	222
PROPOSED ON LOT TREES	178
TOTAL TREES POST DEVELOPMENT	871
(TOTAL EXISTING TREES CURRENTLY	1,280)

RATING SCALE: TREE CONDITION / FORM

Excellent / "1"
The tree is typical of the species, has less than 10% deadwood in the crown that is attributable to normal clauses, has no other observed problems, and required no remedial action.

Good / "2"
The tree is typical of the species and/or has less than 20% deadwood in the crown, only one or two minor problems that are easily corrected with normal care.

Fair / "3"
The tree is typical of the species and/or has less than 30% deadwood in the crown, one or two minor problems that are not eminently lethal to the tree, and no significant decay or structural problems, but the tree must have remedial care above normal care in order to minimize the impact of future stress and to insure continued health.

Poor / "4"
The tree is not typical of the species and/or has significant problems such as 30-50% deadwood in the crown, serious decay or structural defect, insects, disease or other problems that can be eminently lethal to the tree or create a hazardous tree if not corrected in a short period of time or if the tree is subjected to additional stress.

Critical / "5"
The tree is not typical of the species and/or has over 50% deadwood in the crown, major decay or structural problems, is hazardous or is severely infested with insects, disease, or other problems that even if aggressively corrected would not result in the long term survival of the tree.

Dead / "6"
Less than 10% of the tree shows signs of life.

CHART: EXISTING TREE EVALUATION

NOTE! INCLUDES ONSITE TREES ONLY.

Group	A	B	C*	D*	Total
Total Trees	55	18	266	941	1280
Preserved	12	3	13	97	125
Removed Trees	43	15	253	844	1155
Removed Trees:					
6-Dead	1	0	5	6	12
5-Poor	0	1	11	38	50
4-Fair to Poor	9	6	51	222	288
3-Fair	21	4	152	541	718
2-Good to Fair	12	4	34	37	87
1-Excellent	0	0	0	0	0
Caliper Inches (Fair)	122.0	20.0	1230.0	4024.0	
Caliper Inches (Good)	98.0	36.0	386.0	430.0	
Total Caliper Inches	220.0	56.0	1616.0	4454.0	
% of Caliper Inches to Replace	50.0%	30.0%	10.0%	5.0%	
Total Required Replacements (Caliper Inches)	110.0	16.8	161.6	222.7	**511.1**
*assumed ratio for evergreen trees					
6 ft. = 2"					
7 ft. = 2.5"					
8 ft. = 3"					
10 ft. = 4"					

NOTES: TREE PRESERVATION

1. TREE PRESERVATION:

   A. **ALL WORK MUST BE PERFORMED ACCORDING TO THE APPROVED TREE PRESERVATION PLAN. IT IS STRONGLY RECOMMENDED TO DOCUMENT GOOD STEWARDSHIP PRACTICES DURING CONSTRUCTION. IF REQUIRED, PRIOR TO COMMENCING ANY DEMOLITION / CONSTRUCTION ACTIVITY, NOTIFY MUNICIPAL FORESTRY DEPARTMENT (NOTIFY AT LEAST 48 HOURS IN ADVANCE OF WORK).**

   B. AN APPROVED TREE PRESERVATION PLAN MUST BE AVAILABLE AT THE BUILDING SITE.

   C. PRIOR TO ANY DEMOLITION / CONSTRUCTION ACTIVITY, INSTALL TREE PRESERVATION FENCE AND PERFORM ROOT PRUNING FOR ALL PROTECTED TREES.

   D. FENCE THE CRITICAL ROOT ZONE (CRZ) / CANOPY DRIP-LINE, OF THE ENTIRE EXISTING TREE TO BE PRESERVED, WITH TREE PROTECTION FENCE. FENCE TO PREVENT WOUNDS TO THE TREE & SOIL COMPACTION. POST THE FENCE WITH A SIGN STATING, "TREE PROTECTION ZONE - KEEP OUT".

   E. ALL REQUIRED TREE PROTECTION FENCING SHALL REMAIN IN PLACE UNTIL THE TIME OF FINISH GRADING AND LANDSCAPING.

   F. NO TRENCHING SHOULD BE DONE WITHIN THE TREE PROTECTION ZONES FOR ANY CONSTRUCTION ACTIVITY, UNLESS PRE-APPROVED BY PROJECT ARBORIST &/OR PROJECT LANDSCAPE ARCHITECT.

   G. NO GRADE CHANGES SHOULD BE DONE WITHIN THE TREE PROTECTION ZONES OF TREES FOR ANY CONSTRUCTION ACTIVITY.

   H. SHOULD IT BE NECESSARY TO TRENCH WITHIN THE CRZ FOR UTILITIES, INCLUDING DISCONNECTION OR CAPPING OF EXISTING UTILITIES, ALL TRENCHES SHALL BE HAND DUG. NO ROOTS LARGER THAN TWO INCHES (2") SHALL BE CUT, UNLESS NO OTHER ALTERNATIVE IS FEASIBLE. ALL SMALLER ROOTS THAT REQUIRE CUTTING, SHALL BE CUT WITH A SHARP PRUNING SAW. CUTS SHALL BE MADE FLUSH WITH THE SIDE OF THE TRENCH. IF AT ANY TIME, TWENTY-FIVE PERCENT (25%) OF THE AREA WITHIN THE CRZ IS BEING SEPARATED FROM THE TREE BY A TRENCH, THEN THE LINE SHALL BE EITHER RELOCATED OR INSTALLED USING TRENCH-LESS METHODS.

   I. LOCATE THE PROPOSED WATER AND SEWER LINES OUTSIDE OF THE TREE PROTECTION ZONE OR INSTALL THE SEWER AND WATER UTILITIES USING TRENCH-LESS METHODS. AUGER THROUGH THE ENTIRE TREE PROTECTION ZONE, LOCATE PITS OUTSIDE OF THE TREE PROTECTION ZONE.

   J. THE PROPOSED WATER SERVICE LINE VALVES (B-BOXES), ARE TO BE TEN FEET (10') FROM PRESERVED TREES. IF FUTURE UTILITY EXCAVATIONS NEED TO OCCUR, THIS REDUCES THE CHANCES OF EXTENSIVE STEM OR ROOT DAMAGE, WHICH COULD LEAD TO TREE DECLINE.

   K. AT NO TIME SHALL ANY EQUIPMENT, MATERIALS, SUPPLIES OR FILL SOIL BE ALLOWED IN THE TREE PROTECTION ZONE(S). DO NOT STORE EXCAVATED SOIL OR THE DUMPSTER WITHIN THE DRIP-LINE (CRZ) OF THE PRESERVED TREE(S).


   L. **REMOVAL OF ANY HARDSCAPE WITHIN THE TREE PROTECTION ZONES WILL BE DONE BY HAND.** NO ROOTS LARGER THAN TWO INCHES (2") SHALL BE CUT, UNLESS THERE IS NO ALTERNATIVE FEASIBLE. CUTS WILL BE MADE WITH A SHARP PRUNING SAW TO AVOID TEARING AND WILL BE FLUSH WITH THE TREE SIDE OF THE TRENCH.

   M. THE TREE PROTECTION ZONE MAY BE MULCHED TO IMPROVE THE GROWING CONDITIONS FOR TREE ROOTS AND TO MINIMIZE MAINTENANCE OF THE LAWN.

   N. ALL OFF-SITE TREES SHALL BE PRESERVED.

   O. EXISTING TREES SHOWN TO REMAIN SHALL BE PRESERVED TO THE BEST EXTENT POSSIBLE, PENDING FINAL SITE PLAN, FINAL CIVIL ENGINEERING, AND/OR ANY UNFORESEEN ISSUES.

DETAIL: TREE PROTECTION FENCE

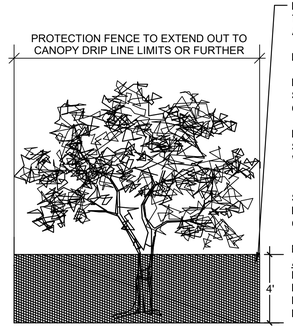

FENCE TO BE PROVIDED AROUND ALL OFF-SITE TREES WHOSE CANOPY DRIP-LINE EXTENDS ACROSS BOUNDARIES OF PROJECT SITE.

FENCE IS FOR PROTECTION OF ZOOT ZONES.

FENCE SHALL REMAIN IN PLACE ON PROJECT SITE UNTIL ADJACENT CONSTRUCTION IS COMPLETE.

FENCE SHALL BE 4' TALL, ORANGE, SNOW-FENCE (OR APPROVED EQUAL), POSTED WITH A SIGN THAT READS:
"TREE PROTECTION ZONE - KEEP OUT"

SECURE FENCE TO WOODEN STAKES OR METAL POLES, SPACED NO GREATER THAN 8' ON CENTER

NOTE!
AFTER EXISTING TREES ARE FENCED, NOTHING IS TO BE DISTURBED, STORED, PARKED, ETC., INSIDE CONSTRUCTION FENCE. REMOVE FENCE ONLY AFTER ALL CONSTRUCTION WORK HAS BEEN COMPLETED.

dickson design
STUDIO
9 CRYSTAL LAKE ROAD
SUITE 110
LAKE IN THE HILLS, IL 60156
(224) 241-8181

CLIENT NAME AND ADDRESS

PULTE HOME COMPANY, LLC

1900 E. GOLF ROAD, SUITE 300
SCHAUMBURG, IL

PLAN DATE

AUGUST 29, 2025

REVISIONS

1.	10/16/25 PER CITY COMMENTS (UPDATED SITE & CIVIL ENG.)
2.	
3.	
4.	
5.	
6.	
7.	
8.	
9.	
10.	


PROJECT NAME AND SHEET TITLE

LAKELAND FARM
CRYSTAL LAKE, IL

PRELIMINARY LANDSCAPE PLAN
TREE PRESERVE & REMOVAL
- TREE INVENTORY & NOTES

SHEET NUMBER

L1.6

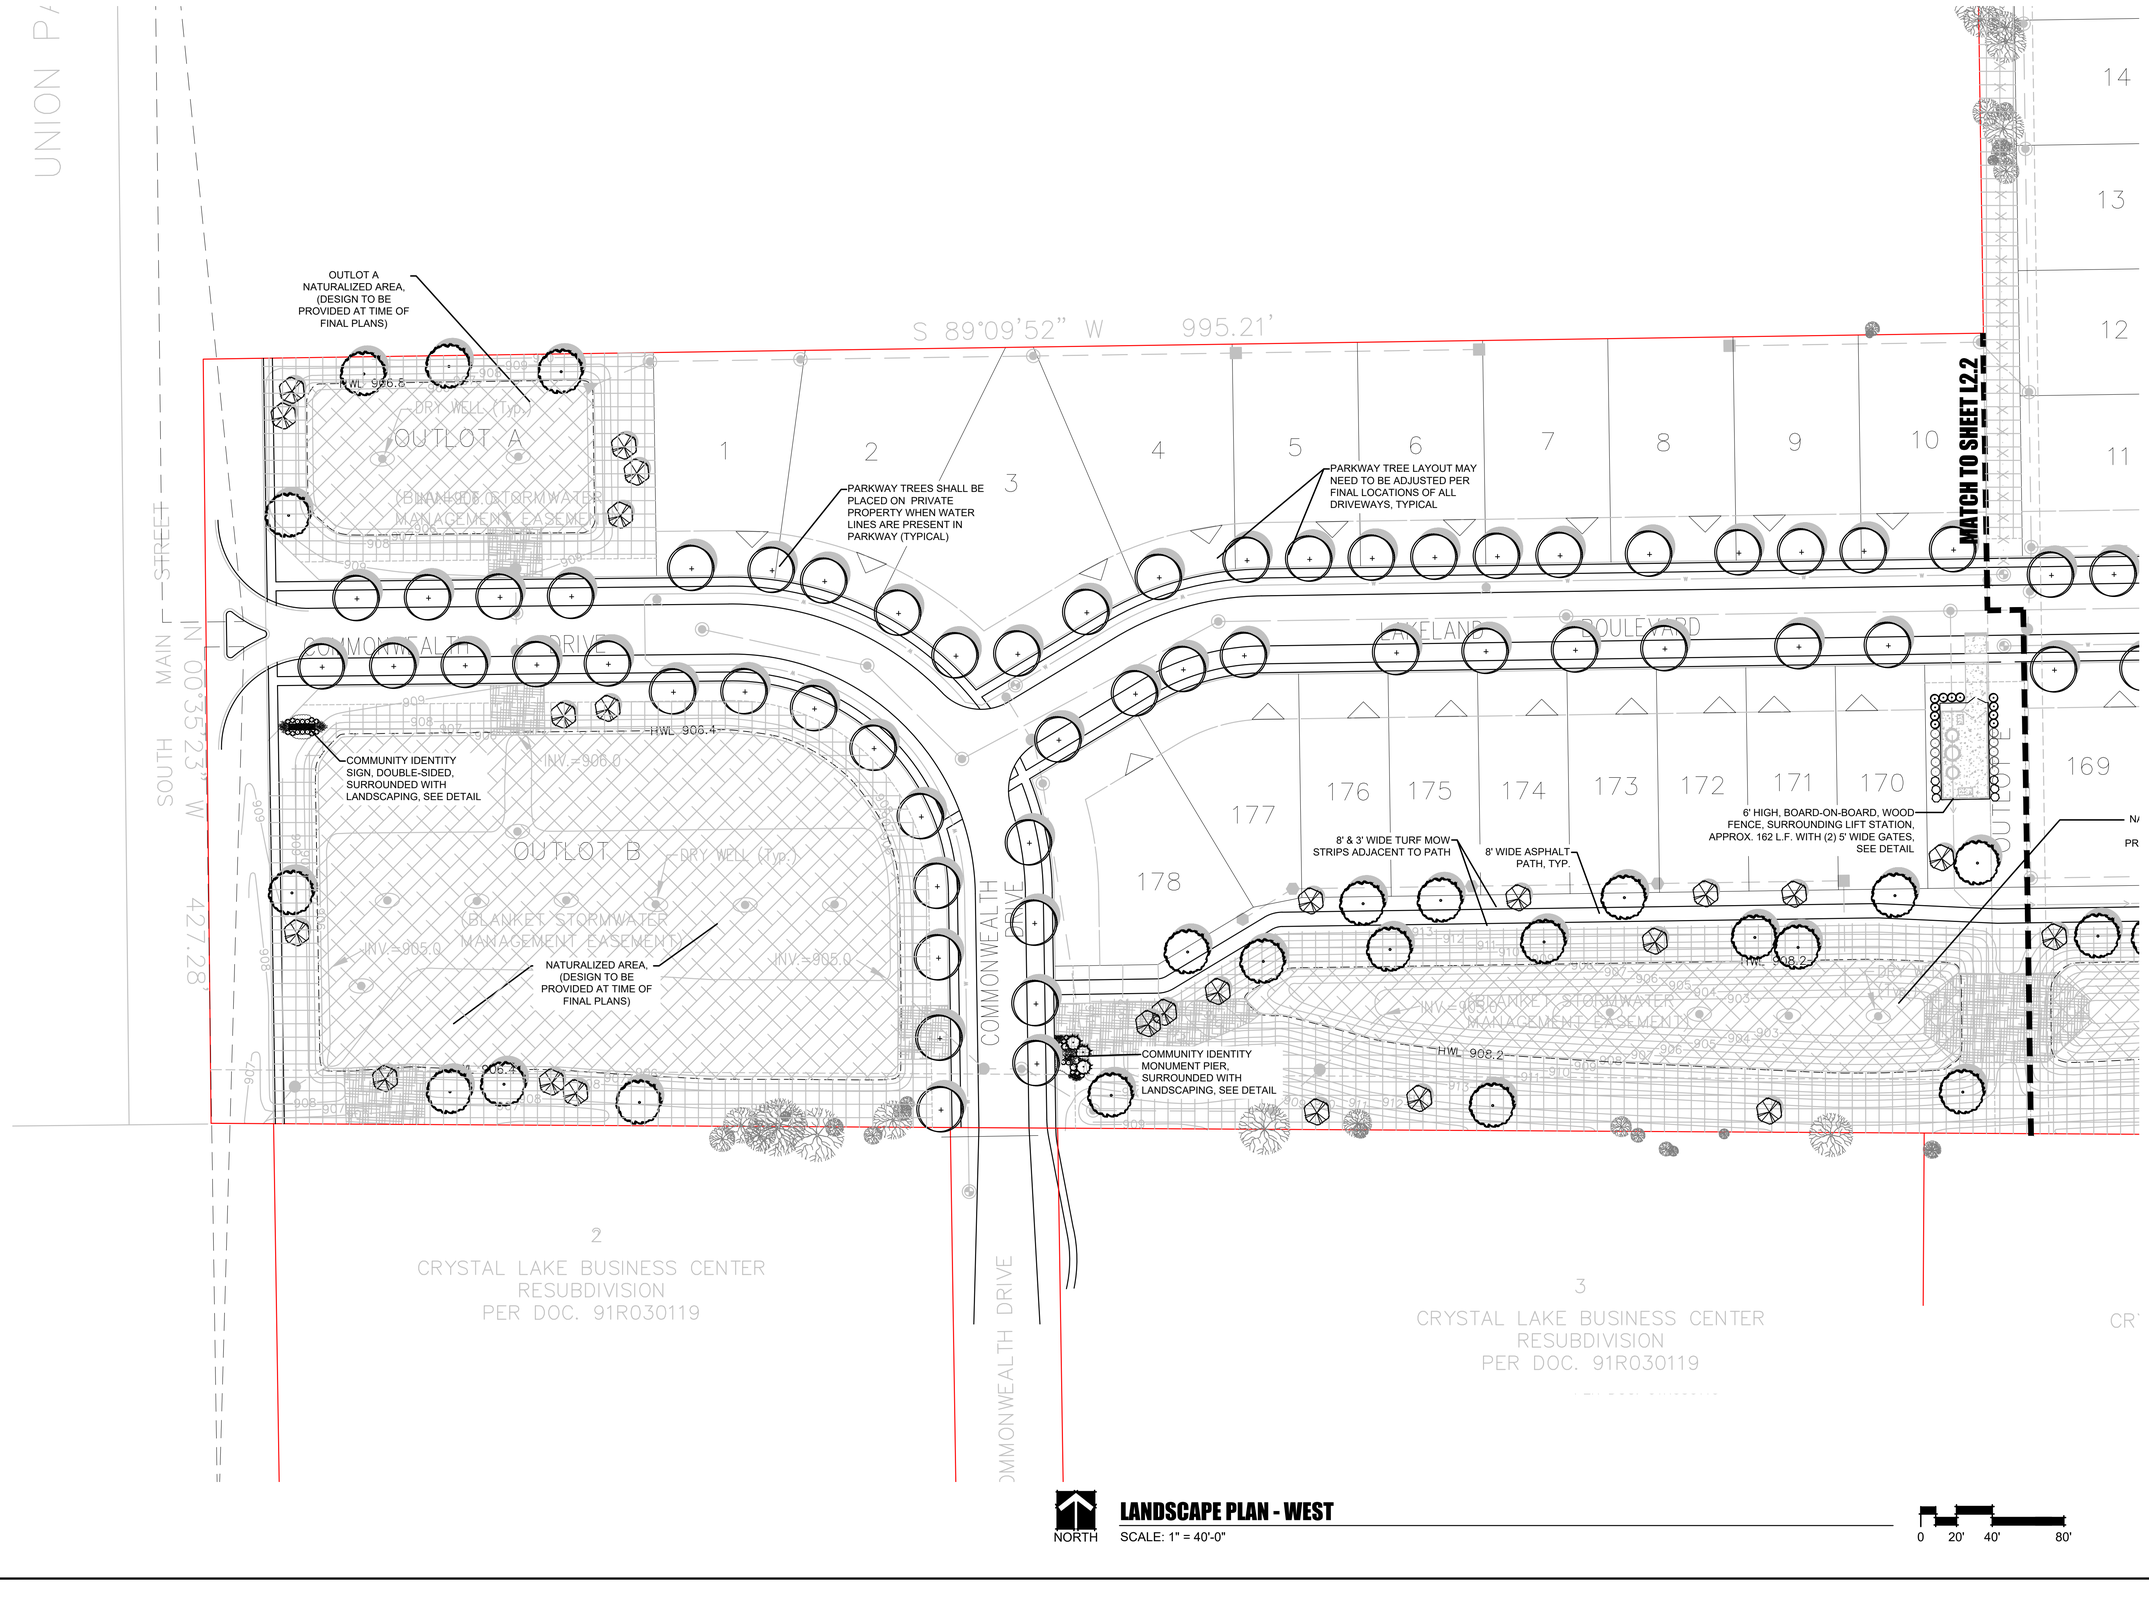

NORTH

LANDSCAPE PLAN - WEST

SCALE: 1" = 40'-0"

0 20' 40' 80'

dickson design STUDIO
9 CRYSTAL LAKE ROAD
SUITE 110
LAKE IN THE HILLS, IL 60156
(224) 241-8181

CLIENT NAME AND ADDRESS

PULTE HOME COMPANY, LLC

1900 E. GOLF ROAD, SUITE 300 SCHAUMBURG, IL

PLAN DATE

AUGUST 29, 2025

REVISIONS

1.	10/16/25 PER CITY COMMENTS (UPDATED SITE & CIVIL ENG.)
2.	
3.	
4.	
5.	
6.	
7.	
8.	
9.	
10.	

PROJECT NAME AND SHEET TITLE


LAKELAND FARM

CRYSTAL LAKE, IL

PRELIMINARY LANDSCAPE PLAN - WEST

SHEET NUMBER

L2.1

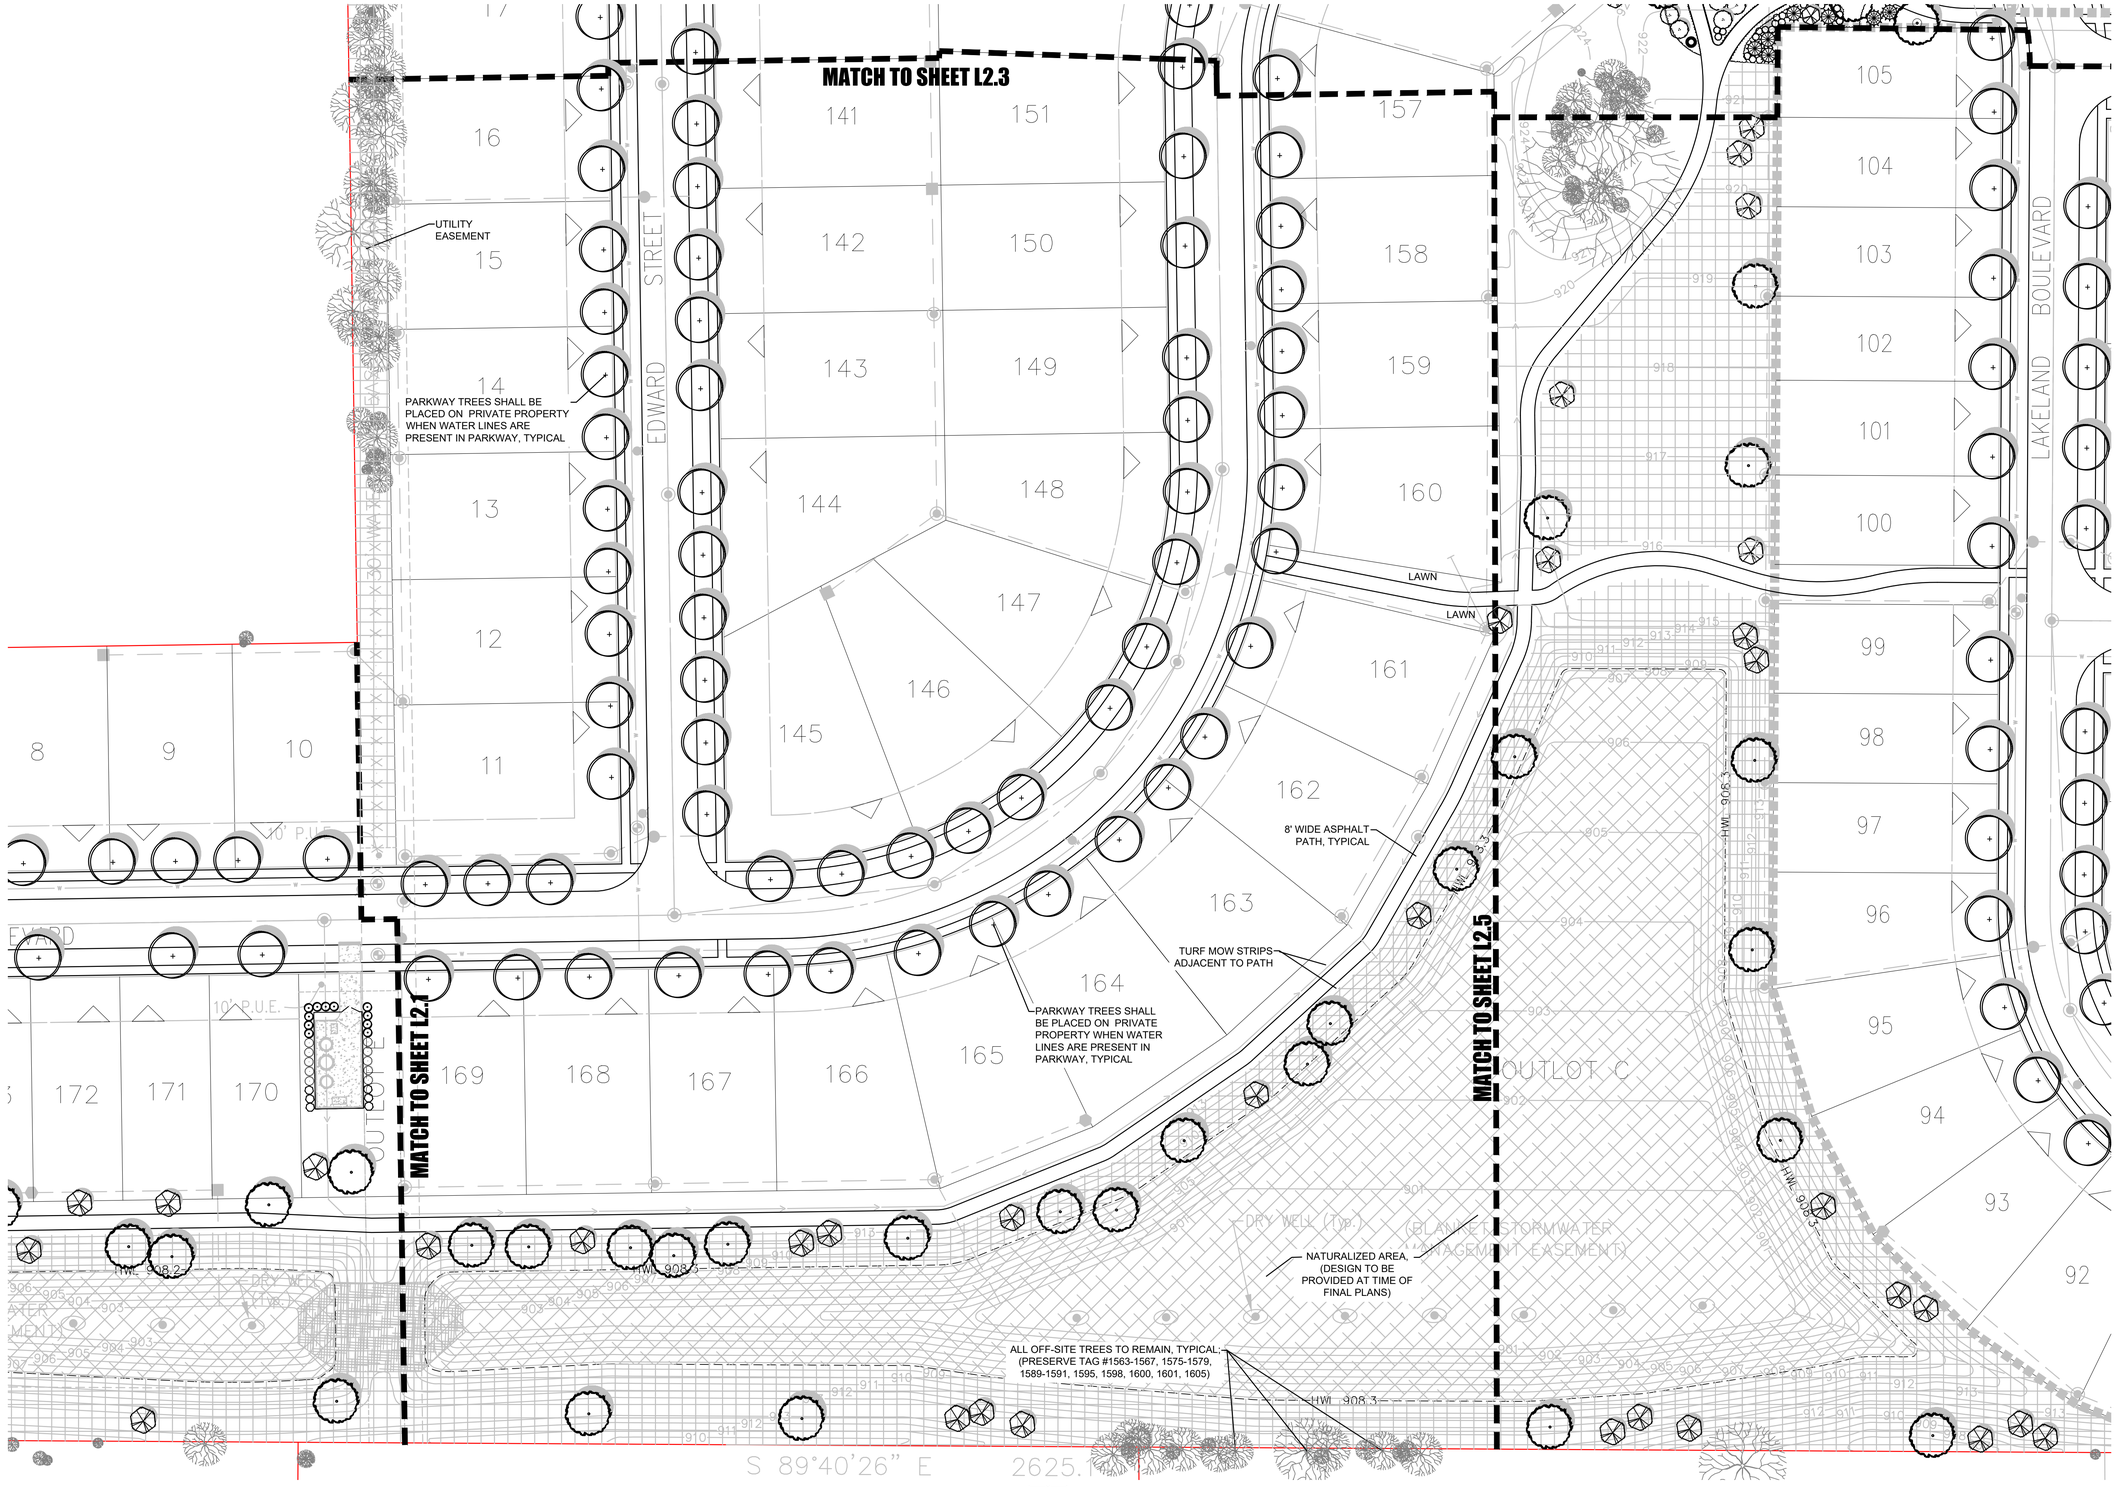

NORTH

LANDSCAPE PLAN - SOUTH CENTRAL

SCALE: 1" = 40'-0"

0 20' 40' 80'

dickson design
STUDIO
9 CRYSTAL LAKE ROAD
SUITE 110
LAKE IN THE HILLS, IL 60156
(224) 241-8181

CLIENT NAME AND ADDRESS

PULTE HOME COMPANY, LLC

1900 E. GOLF ROAD, SUITE 300
SCHAUMBURG, IL

PLAN DATE

AUGUST 29, 2025

REVISIONS

1.	10/16/25 PER CITY COMMENTS (UPDATED SITE & CIVIL ENG.)
2.	
3.	
4.	
5.	
6.	
7.	
8.	
9.	
10.	


PROJECT NAME AND SHEET TITLE

LAKELAND FARM
CRYSTAL LAKE, IL

PRELIMINARY LANDSCAPE PLAN - SOUTH CENTRAL

SHEET NUMBER

L2.2

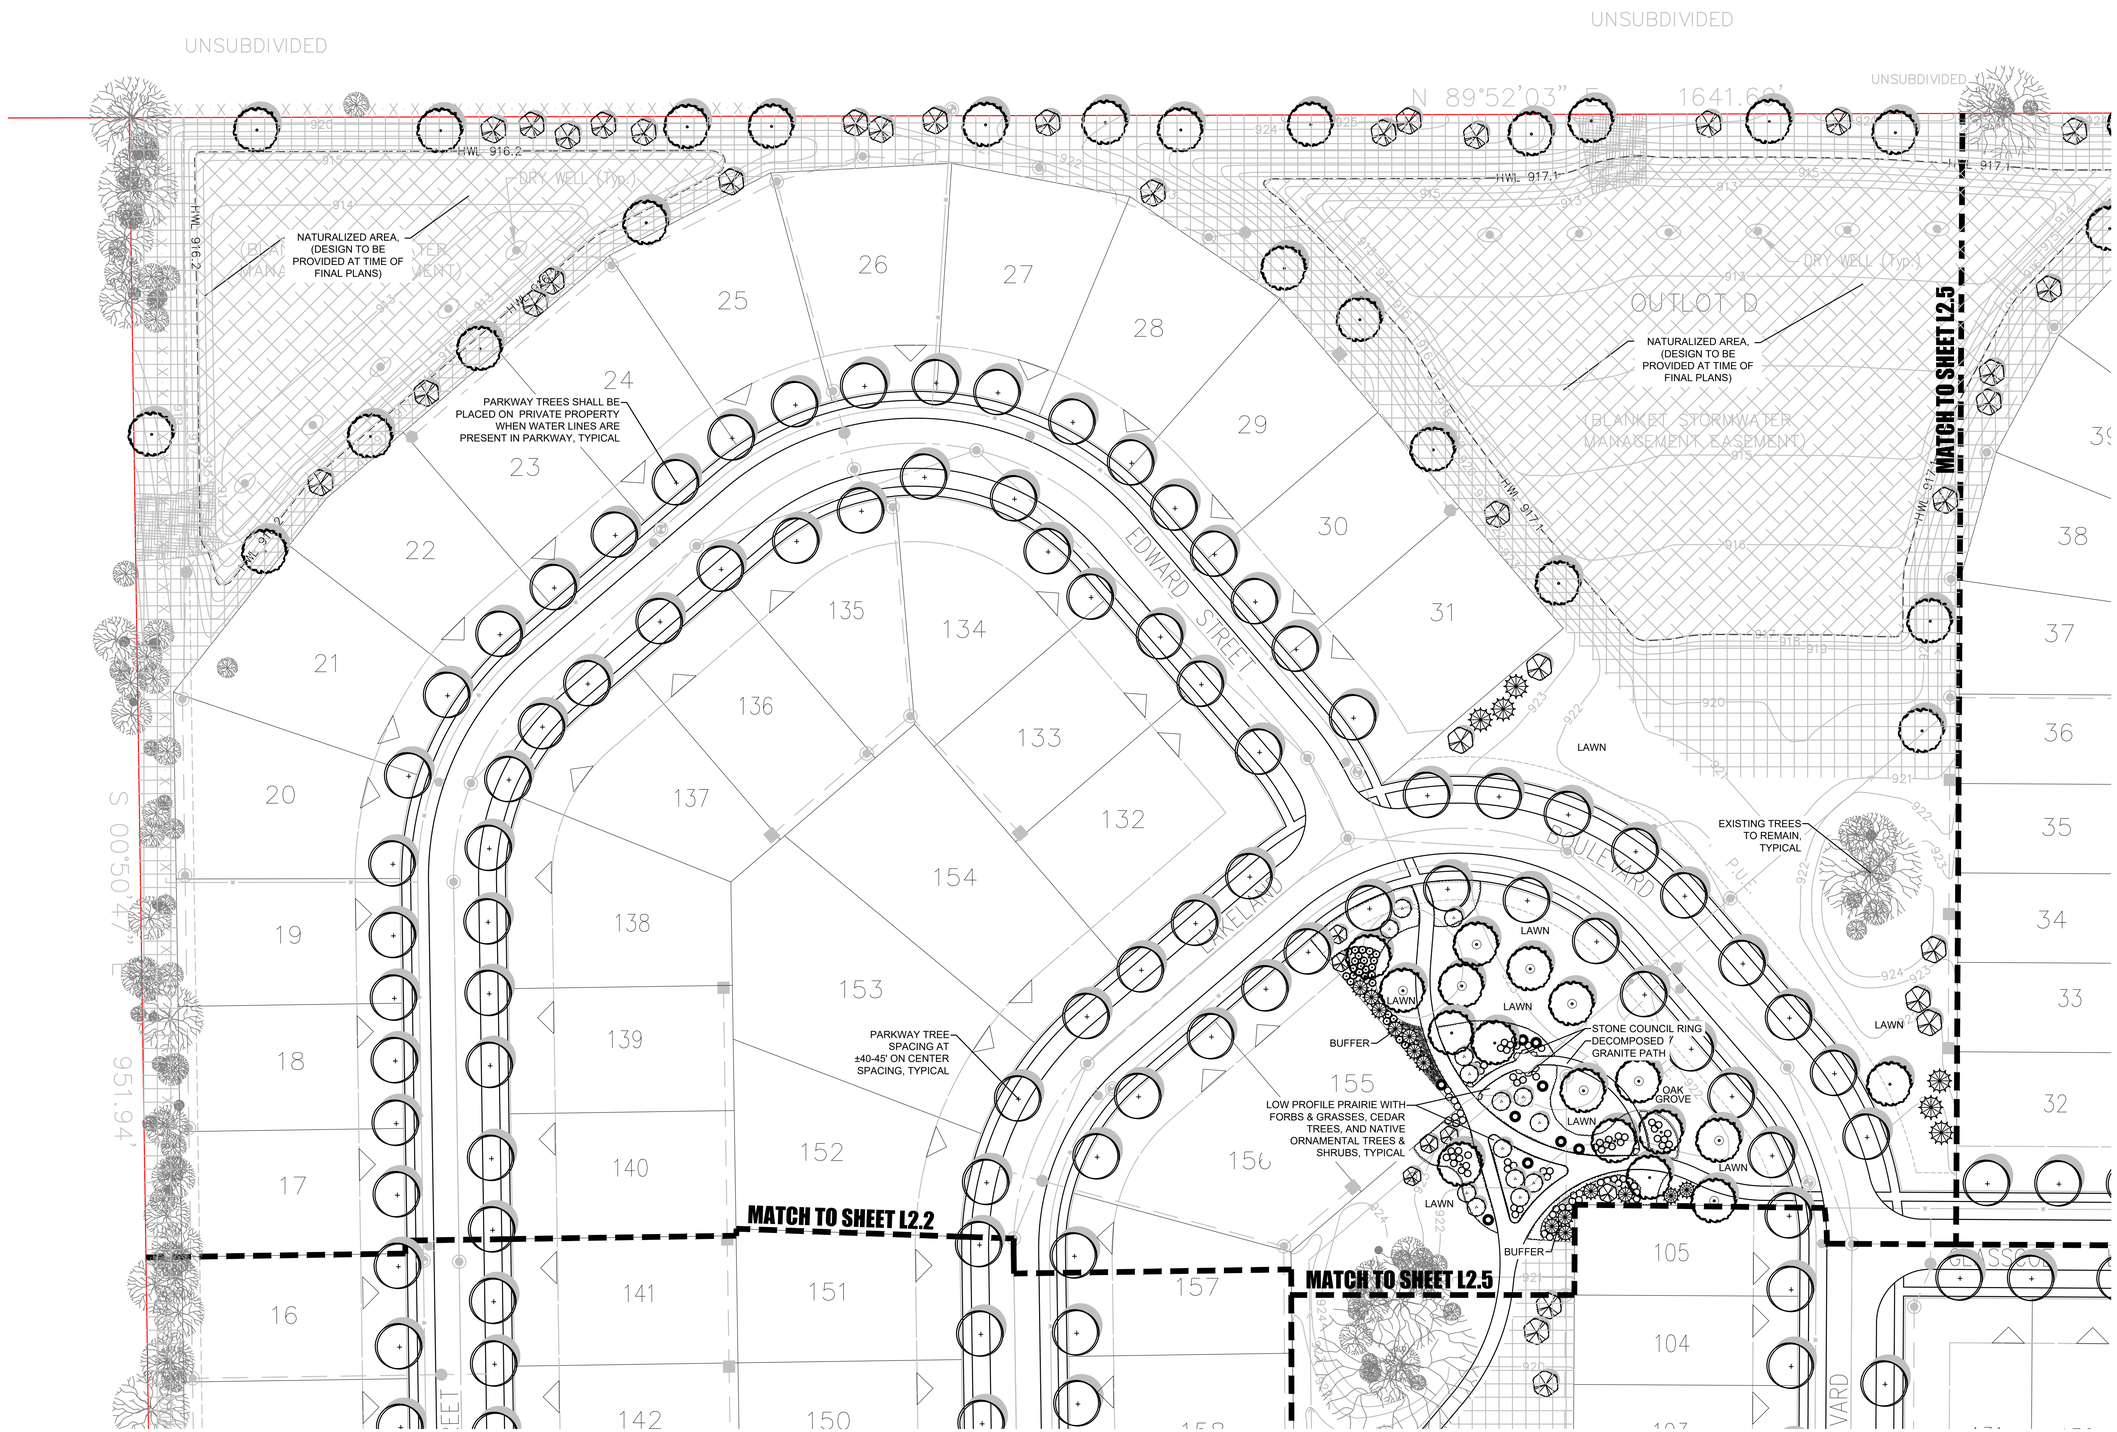

NORTH

LANDSCAPE PLAN - NORTHWEST

SCALE: 1" = 40'-0"

0 20' 40' 80'

dickson design
STUDIO
9 CRYSTAL LAKE ROAD
SUITE 110
LAKE IN THE HILLS, IL 60156
(224) 241-8181

CLIENT NAME AND ADDRESS

PULTE HOME COMPANY, LLC

1900 E. GOLF ROAD, SUITE 300
SCHAUMBURG, IL

PLAN DATE

AUGUST 29, 2025

REVISIONS

1.	10/16/25 PER CITY COMMENTS (UPDATED SITE & CIVIL ENG.)
2.	
3.	
4.	
5.	
6.	
7.	
8.	
9.	
10.	


PROJECT NAME AND SHEET TITLE

LAKELAND FARM
CRYSTAL LAKE, IL

PRELIMINARY LANDSCAPE PLAN - NORTHWEST

SHEET NUMBER

L2.3

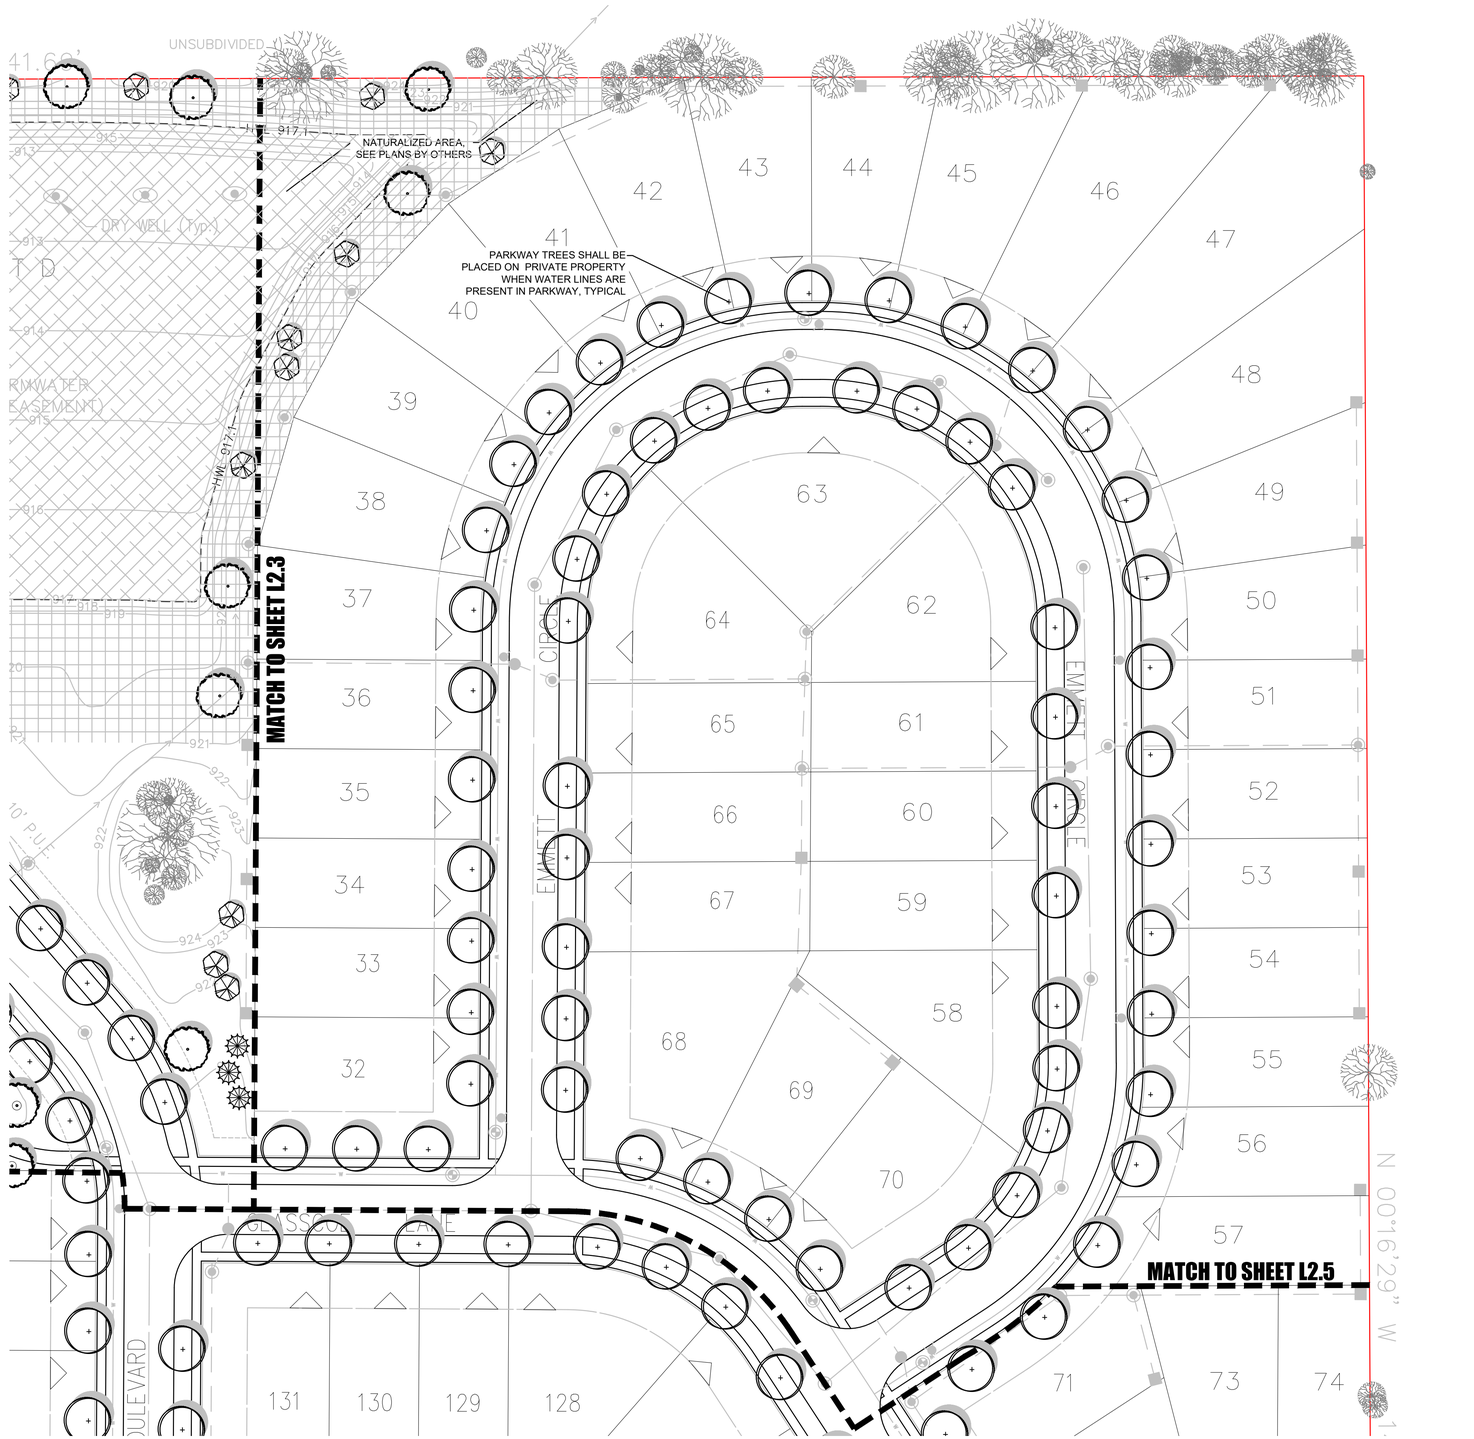

NORTH

LANDSCAPE PLAN - NORTHEAST

SCALE: 1" = 40'-0"

0 20' 40' 80'

dickson design
STUDIO
9 CRYSTAL LAKE ROAD
SUITE 110
LAKE IN THE HILLS, IL 60156
(224) 241-8181

CLIENT NAME AND ADDRESS

PULTE HOME COMPANY, LLC

1900 E. GOLF ROAD, SUITE 300 SCHAUMBURG, IL

PLAN DATE

AUGUST 29, 2025

REVISIONS

1.	10/16/25 PER CITY COMMENTS (UPDATED SITE & CIVIL ENG.)
2.	
3.	
4.	
5.	
6.	
7.	
8.	
9.	
10.	

PROJECT NAME AND SHEET TITLE


LAKELAND FARM

CRYSTAL LAKE, IL

PRELIMINARY LANDSCAPE PLAN - NORTHEAST

SHEET NUMBER

L2.4

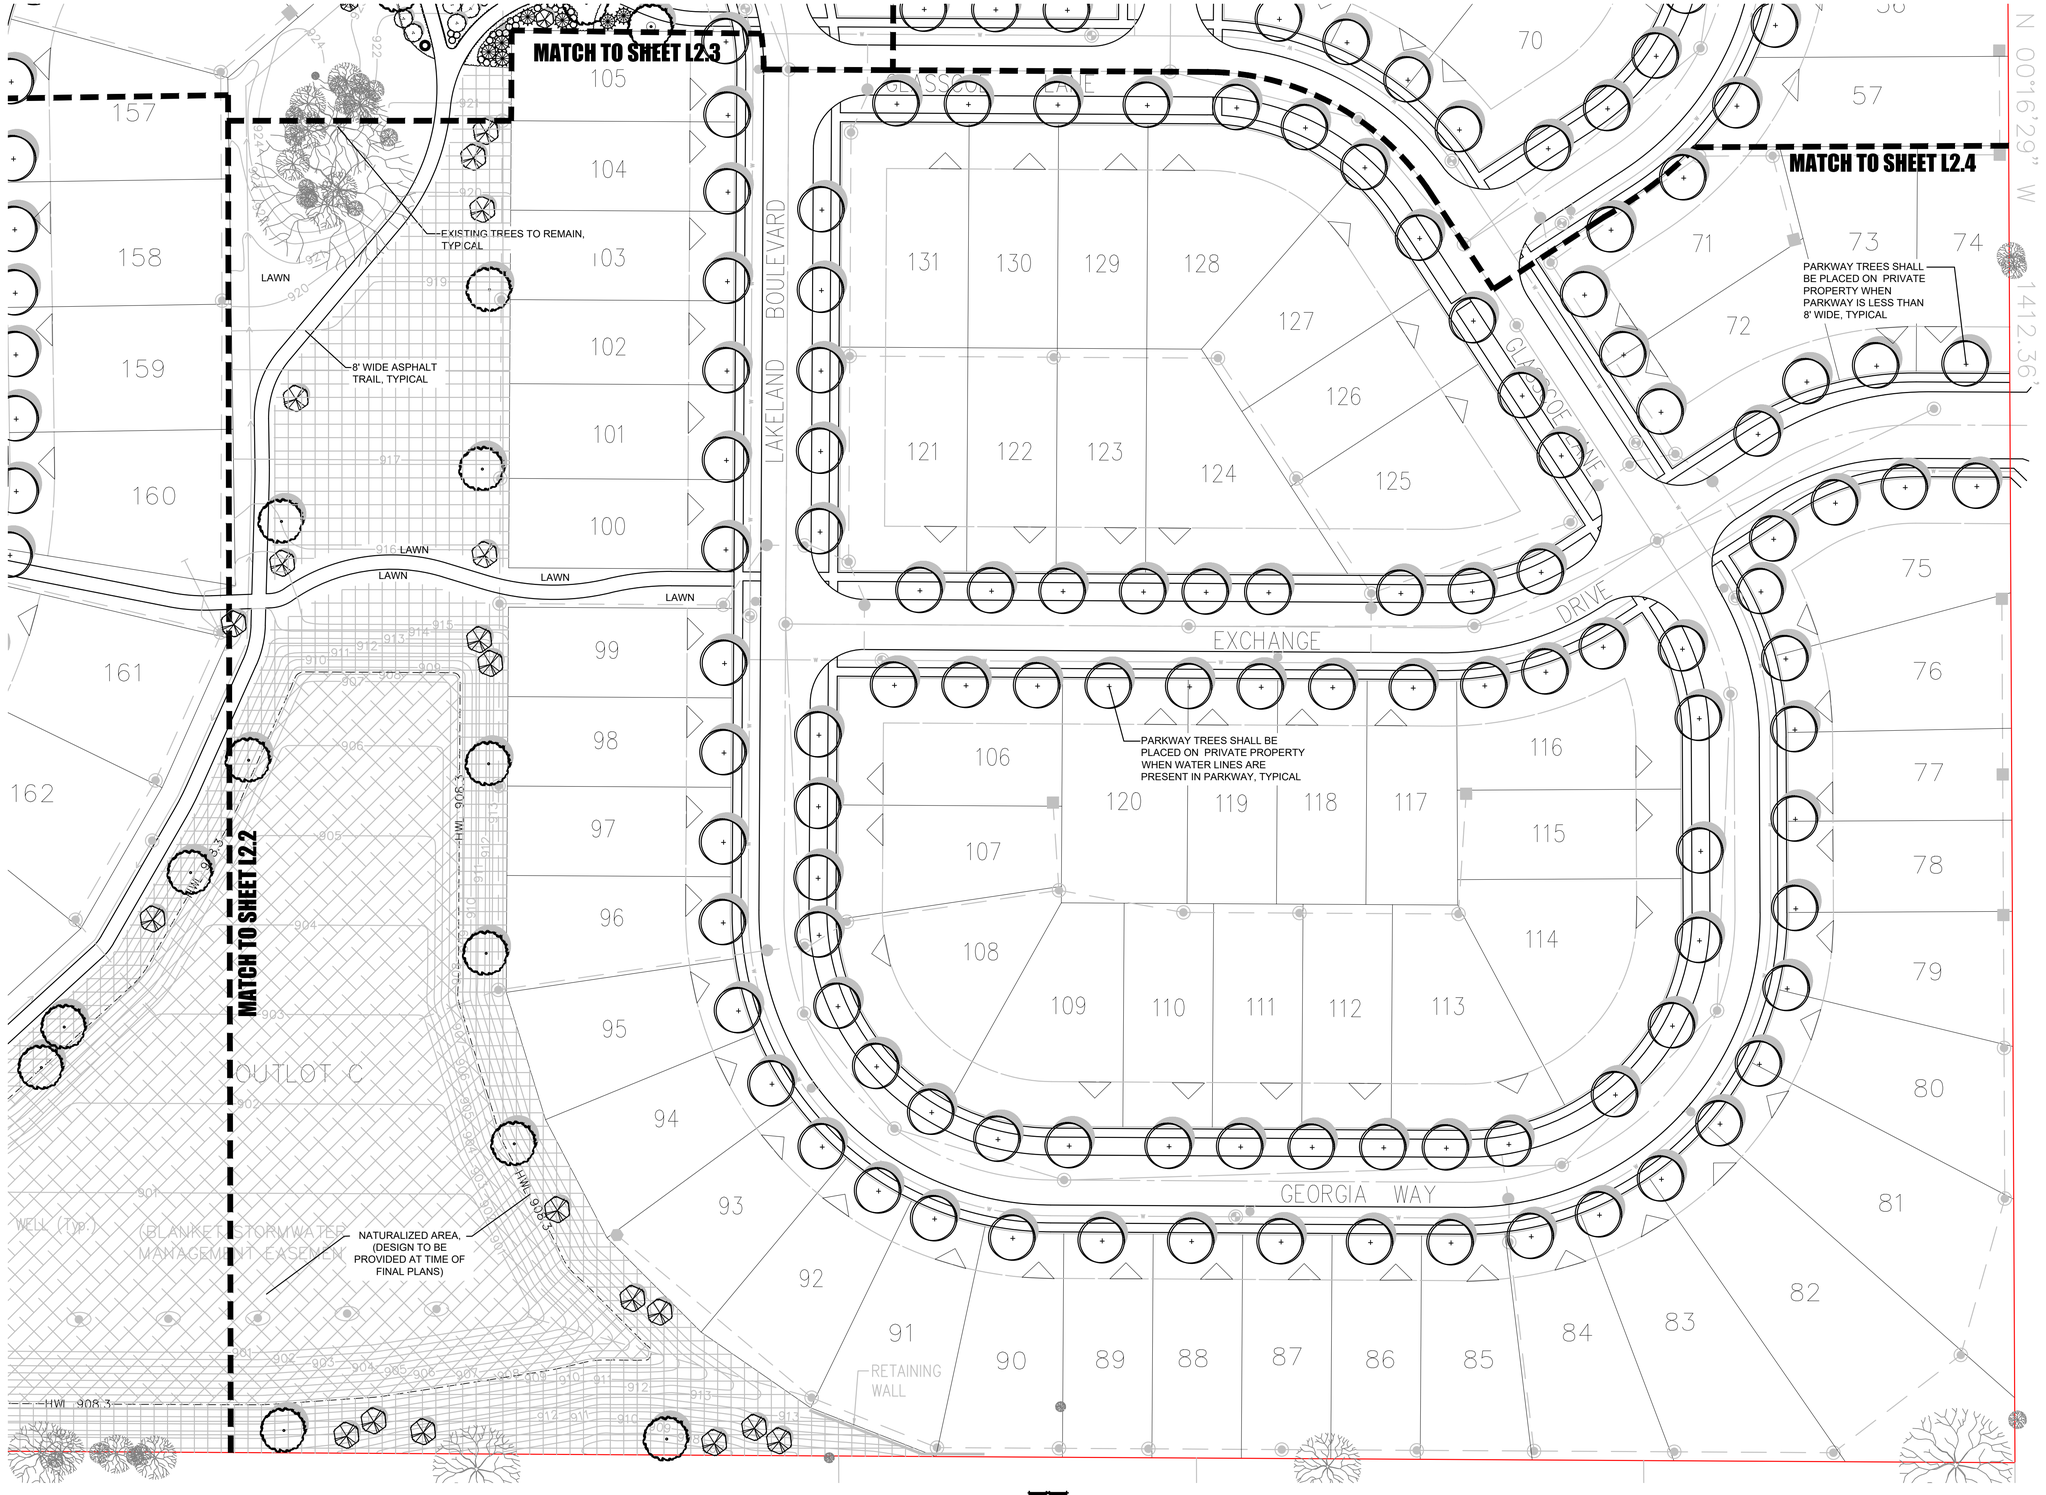

NORTH

LANDSCAPE PLAN - SOUTHEAST

SCALE: 1" = 40'-0"

0 20' 40' 80'

dickson design
STUDIO
9 CRYSTAL LAKE ROAD
SUITE 110
LAKE IN THE HILLS, IL 60156
(224) 241-8181

CLIENT NAME AND ADDRESS

PULTE HOME COMPANY, LLC

1900 E. GOLF ROAD, SUITE 300 SCHAUMBURG, IL

PLAN DATE

AUGUST 29, 2025

REVISIONS

1.	10/16/25 PER CITY COMMENTS (UPDATED SITE & CIVIL ENG.)
2.	
3.	
4.	
5.	
6.	
7.	
8.	
9.	
10.	

PROJECT NAME AND SHEET TITLE

LAKELAND FARM


CRYSTAL LAKE, IL

PRELIMINARY LANDSCAPE PLAN - SOUTHEAST

SHEET NUMBER

L2.5

DETAILS: PROTOTYPICAL FOUNDATION LANDSCAPE PLANS

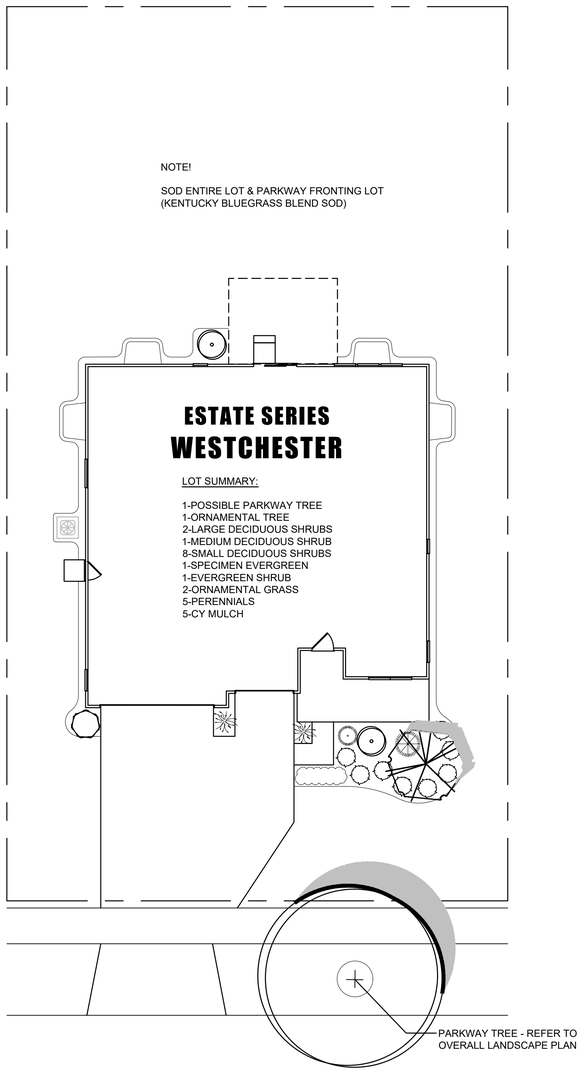

THE ESTATE SERIES: WESTCHESTER

SCALE: 1" = 10'-0"

0 5' 10' 20'



THE MEADOWS SERIES: ABBEYVILLE

SCALE: 1" = 10'-0"

0 5' 10' 20'

dickson design
STUDIO
9 CRYSTAL LAKE ROAD
SUITE 110
LAKE IN THE HILLS, IL 60156
(224) 241-8181

CLIENT NAME AND ADDRESS

PULTE HOME COMPANY, LLC

1900 E. GOLF ROAD, SUITE 300
SCHAUMBURG, IL

PLAN DATE

AUGUST 29, 2025

REVISIONS

1.	10/16/25 PER CITY COMMENTS (UPDATED SITE & CIVIL ENG.)
2.	
3.	
4.	
5.	
6.	
7.	
8.	
9.	
10.	

PROJECT NAME AND SHEET TITLE


LAKELAND FARM
CRYSTAL LAKE, IL

PRELIMINARY LANDSCAPE PLAN - DETAILS: FOUNDATIONS

SHEET NUMBER


L3.1

DETAILS: SITE FEATURES

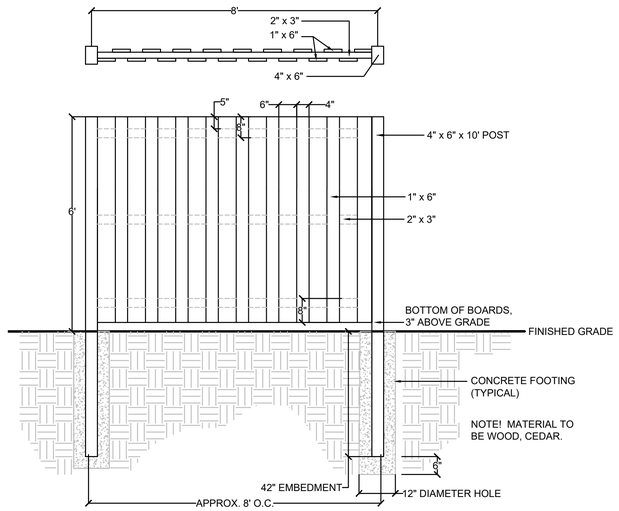


DETAIL: FENCING


SCALE: 1/2" = 1'-0"

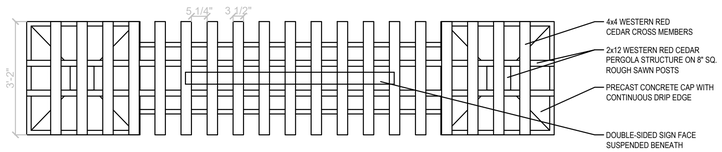

PLAN VIEW

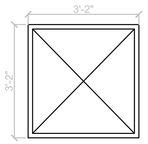

PLAN VIEW

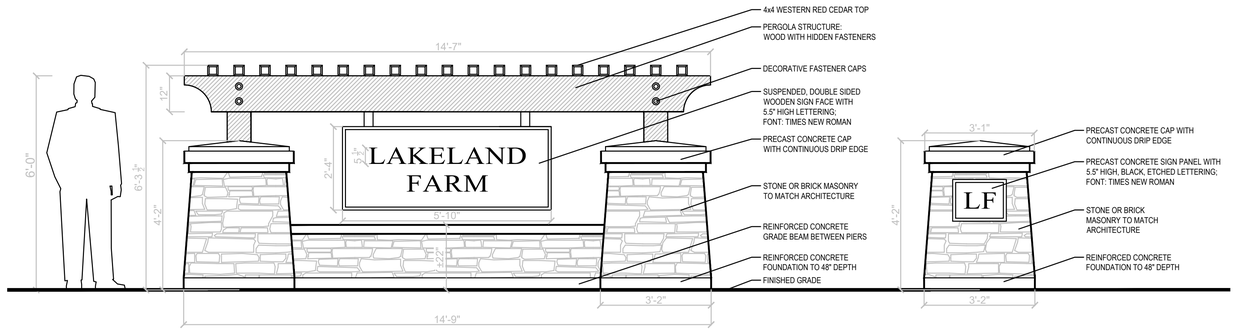

MONUMENT - ELEVATION VIEW

PIER - ELEVATION VIEW

DETAIL: ENTRANCE MONUMENT & PIER

SCALE: 1/2" = 1'-0"

dickson design
STUDIO
9 CRYSTAL LAKE ROAD
SUITE 110
LAKE IN THE HILLS, IL 60156
(224) 241-8181

CLIENT NAME AND ADDRESS

PULTE HOME COMPANY, LLC

1900 E. GOLF ROAD, SUITE 300
SCHAUMBURG, IL

PLAN DATE

AUGUST 29, 2025

REVISIONS

1.	10/16/25 PER CITY COMMENTS (UPDATED SITE & CIVIL ENG.)
2.	
3.	
4.	
5.	
6.	
7.	
8.	
9.	
10.	

PROJECT NAME AND SHEET TITLE

LAKELAND FARM
CRYSTAL LAKE, IL

PRELIMINARY LANDSCAPE PLAN
- DETAILS:
FENCING & MONUMENTS

SHEET NUMBER

L3.2

TAG#	DBH (inches)	SPECIES NAME	COMMON NAME	SPECIES GROUP	CONDITION	BAT HABITAT	OUTCOME	LOCATION
1409	14	*Celtis occidentalis*	Common Hackberry	A	2-Good	No	REMOVE	OUTLOT A
1410	32	*Juglans nigra*	Black Walnut	C	4-Fair to Poor	No	REMOVE	
1411	13	*Celtis occidentalis*	Common Hackberry	A	2-Good	No	REMOVE	
1412	14	*Ulmus pumila*	Siberian Elm	D	4-Fair to Poor	No	REMOVE	
1413	18	*Ulmus pumila*	Siberian Elm	D	3-Fair	No	REMOVE	
1414	15	*Ulmus pumila*	Siberian Elm	D	4-Fair to Poor	No	REMOVE	
1415	16	*Ulmus pumila*	Siberian Elm	D	4-Fair to Poor	No	REMOVE	
1416	17	*Robinia pseudoacacia*	Black Locust	D	3-Fair	No	REMOVE	
1417	18	*Morus alba*	White Mulberry	D	2-Good	No	REMOVE	
1418	14	*Morus alba*	White Mulberry	D	4-Fair to Poor	No	REMOVE	
1419	12	*Ulmus pumila*	Siberian Elm	D	3-Fair	No	REMOVE	
1420	23	*Ulmus pumila*	Siberian Elm	D	3-Fair	No	REMOVE	
1421	11	*Prunus serotina*	Black Cherry	C	3-Fair	No	REMOVE	
1422	11	*Prunus serotina*	Black Cherry	C	3-Fair	No	REMOVE	
1423	13	*Prunus serotina*	Black Cherry	C	4-Fair to Poor	No	REMOVE	
1424	22	*Prunus serotina*	Black Cherry	C	3-Fair	No	REMOVE	
1425	20	*Ulmus americana*	American Elm	D	3-Fair	No	REMOVE	
1426	13	*Prunus serotina*	Black Cherry	C	4-Fair to Poor	No	REMOVE	
1427	16	*Prunus serotina*	Black Cherry	C	3-Fair	No	REMOVE	
1428	15x2	*Prunus serotina*	Black Cherry	C	3-Fair	No	REMOVE	
1429	27	*Robinia pseudoacacia*	Black Locust	D	3-Fair	No	REMOVE	
1430	33	*Ulmus pumila*	Siberian Elm	D	3-Fair	No	REMOVE	
1431	19	*Ulmus pumila*	Siberian Elm	D	4-Fair to Poor	No	REMOVE	
1432	25	*Robinia pseudoacacia*	Black Locust	D	2-Good	No	REMOVE	
1433	13	*Robinia pseudoacacia*	Black Locust	D	2-Good	No	REMOVE	
1434	14	*Robinia pseudoacacia*	Black Locust	D	2-Good	No	REMOVE	
1435	13	*Robinia pseudoacacia*	Black Locust	D	2-Good	No	REMOVE	
1436	14	*Robinia pseudoacacia*	Black Locust	D	2-Good	No	REMOVE	
1437	9	*Robinia pseudoacacia*	Black Locust	D	3-Fair	No	REMOVE	
1438	18x3	*Ulmus pumila*	Siberian Elm	D	2-Good	No	REMOVE	
1439	29x3	*Populus deltoides*	Eastern Cottonwood	D	2-Good	No	REMOVE	
1440	13x2	*Juglans nigra*	Black Walnut	C	2-Good	No	REMOVE	
1441	21	*Ulmus pumila*	Siberian Elm	D	3-Fair	No	REMOVE	

10/16/2025 *(un-changed)*

TAG#	DBH (inches)	SPECIES NAME	COMMON NAME	SPECIES GROUP	CONDITION	BAT HABITAT	OUTCOME	LOCATION
1442	19x2	*Ulmus pumila*	Siberian Elm	D	2-Good	No	REMOVE	
1443	13	*Prunus serotina*	Black Cherry	C	3-Fair	No	REMOVE	
1444	17	*Prunus serotina*	Black Cherry	C	2-Good	No	REMOVE	
1445	12	*Prunus serotina*	Black Cherry	C	3-Fair	No	REMOVE	
1446	18	*Prunus serotina*	Black Cherry	C	3-Fair	No	REMOVE	
1447	11	*Prunus serotina*	Black Cherry	C	3-Fair	No	REMOVE	
1448	12	*Prunus serotina*	Black Cherry	C	3-Fair	No	REMOVE	
1449	14	*Morus alba*	White Mulberry	D	2-Good	No	REMOVE	
1450	11	*Prunus serotina*	Black Cherry	C	2-Good	No	REMOVE	
1451	12	*Prunus serotina*	Black Cherry	C	3-Fair	No	REMOVE	
1452	21	*Morus alba*	White Mulberry	D	3-Fair	No	REMOVE	
1453	13	*Prunus serotina*	Black Cherry	C	2-Good	No	REMOVE	
1454	7	*Acer negundo*	Ash-Leaf Maple	D	4-Fair to Poor	No	REMOVE	
1455	10	*Acer negundo*	Ash-Leaf Maple	D	4-Fair to Poor	No	REMOVE	
1456	12	*Morus alba*	White Mulberry	D	4-Fair to Poor	No	REMOVE	
1457	8	*Acer negundo*	Ash-Leaf Maple	D	5-Poor	No	REMOVE	
1458	15	*Ulmus americana*	American Elm	D	3-Fair	No	REMOVE	
1459	4	*Celtis occidentalis*	Common Hackberry	A	2-Good	No	REMOVE	
1460	11x2	*Acer negundo*	Ash-Leaf Maple	D	5-Poor	No	REMOVE	
1461	7	*Acer negundo*	Ash-Leaf Maple	D	5-Poor	No	REMOVE	
1462	6x3	*Prunus serotina*	Black Cherry	C	4-Fair to Poor	No	REMOVE	
1463	6x2	*Ulmus americana*	American Elm	D	3-Fair	No	REMOVE	
1464	15	*Celtis occidentalis*	Common Hackberry	A	2-Good	No	REMOVE	
1465	7x7	*Prunus serotina*	Black Cherry	C	4-Fair to Poor	No	REMOVE	
1466	5x2	*Acer negundo*	Ash-Leaf Maple	D	4-Fair to Poor	No	REMOVE	
1467	6	*Prunus serotina*	Black Cherry	C	4-Fair to Poor	No	REMOVE	
1468	4x2	*Prunus serotina*	Black Cherry	C	4-Fair to Poor	No	REMOVE	
1469	3	*Acer negundo*	Ash-Leaf Maple	D	3-Fair	No	REMOVE	
1470	14	*Acer negundo*	Ash-Leaf Maple	D	2-Good	No	REMOVE	
1471	3	*Prunus serotina*	Black Cherry	C	4-Fair to Poor	No	REMOVE	
1472	9x2	*Acer negundo*	Ash-Leaf Maple	D	3-Fair	No	REMOVE	
1473	11	*Acer negundo*	Ash-Leaf Maple	D	4-Fair to Poor	No	REMOVE	
1474	14	*Acer negundo*	Ash-Leaf Maple	D	3-Fair	No	REMOVE	

10/16/2025 *(un-changed)*

TAG#	DBH (inches)	SPECIES NAME	COMMON NAME	SPECIES GROUP	CONDITION	BAT HABITAT	OUTCOME	LOCATION
1475	4	*Acer negundo*	Ash-Leaf Maple	D	4-Fair to Poor	No	REMOVE	
1476	7	*Acer negundo*	Ash-Leaf Maple	D	4-Fair to Poor	No	REMOVE	
1477	9	*Acer negundo*	Ash-Leaf Maple	D	3-Fair	No	REMOVE	
1478	9	*Morus alba*	White Mulberry	D	3-Fair	No	REMOVE	
1479	8	*Morus alba*	White Mulberry	D	3-Fair	No	REMOVE	
1480	6	*Morus alba*	White Mulberry	D	3-Fair	No	REMOVE	
1481	10	*Morus alba*	White Mulberry	D	3-Fair	No	REMOVE	
1482	18x2	*Prunus serotina*	Black Cherry	C	4-Fair to Poor	No	REMOVE	
1483	17	*Acer negundo*	Ash-Leaf Maple	D	3-Fair	No	REMOVE	
1484	10	*Prunus serotina*	Black Cherry	C	3-Fair	No	REMOVE	
1485	7x2	*Acer negundo*	Ash-Leaf Maple	D	3-Fair	No	REMOVE	
1486	22x2	*Morus alba*	White Mulberry	D	4-Fair to Poor	No	REMOVE	
1487	14	*Celtis occidentalis*	Common Hackberry	A	2-Good	No	**PRESERVE**	
1488	15	*Acer negundo*	Ash-Leaf Maple	D	2-Good	No	REMOVE	
1489	5	*Acer negundo*	Ash-Leaf Maple	D	4-Fair to Poor	No	REMOVE	
1490	4	*Morus alba*	White Mulberry	D	4-Fair to Poor	No	REMOVE	
1491	8	*Ulmus americana*	American Elm	D	3-Fair	No	REMOVE	
1492	4	*Ulmus americana*	American Elm	D	4-Fair to Poor	No	REMOVE	
1493	4	*Prunus serotina*	Black Cherry	C	4-Fair to Poor	No	REMOVE	
1494	5	*Ulmus americana*	American Elm	D	2-Good	No	REMOVE	
1495	13	*Acer negundo*	Ash-Leaf Maple	D	4-Fair to Poor	No	REMOVE	
1496	3	*Celtis occidentalis*	Common Hackberry	A	3-Fair	No	REMOVE	
1497	26	*Prunus serotina*	Black Cherry	C	5-Poor	No	REMOVE	
1498	3x2	*Acer negundo*	Ash-Leaf Maple	D	3-Fair	No	REMOVE	
1499	15	*Acer negundo*	Ash-Leaf Maple	D	4-Fair to Poor	No	REMOVE	
1500	19	*Prunus serotina*	Black Cherry	C	4-Fair to Poor	Yes	REMOVE	
1501	4	*Celtis occidentalis*	Common Hackberry	A	3-Fair	No	**PRESERVE**	OFF-SITE
1502	8	*Celtis occidentalis*	Common Hackberry	A	2-Good	No	**PRESERVE**	
1503	17	*Acer negundo*	Ash-Leaf Maple	D	5-Poor	No	REMOVE	
1504	5	*Acer negundo*	Ash-Leaf Maple	D	3-Fair	No	REMOVE	
1505	10	*Acer negundo*	Ash-Leaf Maple	D	4-Fair to Poor	No	REMOVE	
1506	4	*Prunus serotina*	Black Cherry	C	3-Fair	No	REMOVE	
1507	14	*Acer negundo*	Ash-Leaf Maple	D	5-Poor	No	REMOVE	

10/16/2025 *(un-changed)*

TAG#	DBH (inches)	SPECIES NAME	COMMON NAME	SPECIES GROUP	CONDITION	BAT HABITAT	OUTCOME	LOCATION
1508	14	*Acer negundo*	Ash-Leaf Maple	D	3-Fair	No	REMOVE	
1509	5	*Celtis occidentalis*	Common Hackberry	A	3-Fair	No	REMOVE	
1510	7	*Prunus serotina*	Black Cherry	C	5-Poor	No	REMOVE	
1511	19	*Morus alba*	White Mulberry	D	5-Poor	No	REMOVE	
1512	22	*Acer negundo*	Ash-Leaf Maple	D	4-Fair to Poor	No	REMOVE	
1513	10x7	*Acer negundo*	Ash-Leaf Maple	D	5-Poor	No	REMOVE	
1514	13	*Ulmus americana*	American Elm	D	4-Fair to Poor	No	REMOVE	
1515	14	*Prunus serotina*	Black Cherry	C	3-Fair	No	REMOVE	
1516	10	*Prunus serotina*	Black Cherry	C	4-Fair to Poor	No	REMOVE	
1517	11	*Prunus serotina*	Black Cherry	C	3-Fair	No	REMOVE	
1518	21	*Morus alba*	White Mulberry	D	3-Fair	No	REMOVE	
1519	11	*Prunus serotina*	Black Cherry	C	3-Fair	No	REMOVE	
1520	10x2	*Prunus serotina*	Black Cherry	C	4-Fair to Poor	No	REMOVE	
1521	10x2	*Acer negundo*	Ash-Leaf Maple	D	3-Fair	No	REMOVE	
1522	20	*Ulmus pumila*	Siberian Elm	D	3-Fair	No	REMOVE	
1523	6	*Malus spp.*	Apple Cultivar	B	3-Fair	No	**PRESERVE**	
1524	4	*Malus spp.*	Apple Cultivar	B	4-Fair to Poor	No	**PRESERVE**	OFF-SITE
1525	5	*Juniperus virginiana*	Eastern Red-Cedar	B	3-Fair	No	REMOVE	
1526	6	*Morus alba*	White Mulberry	D	4-Fair to Poor	No	REMOVE	
1527	14	*Prunus serotina*	Black Cherry	C	6-Dead	Yes	REMOVE	
1528	14	*Prunus serotina*	Black Cherry	C	5-Poor	No	REMOVE	
1529	4	*Pyrus calleryana*	Ornamental Pear	A	4-Fair to Poor	No	REMOVE	
1530	4	*Pyrus calleryana*	Ornamental Pear	A	3-Fair	No	**PRESERVE**	OFF-SITE
1531	3	*Pyrus calleryana*	Ornamental Pear	A	3-Fair	No	**PRESERVE**	OFF-SITE
1532	8	*Prunus serotina*	Black Cherry	C	3-Fair	No	REMOVE	
1533	22	*Morus alba*	White Mulberry	D	3-Fair	No	REMOVE	
1534	3	*Prunus serotina*	Black Cherry	C	3-Fair	No	REMOVE	
1535	6x2	*Morus alba*	White Mulberry	D	4-Fair to Poor	No	REMOVE	
1536	15	*Ulmus pumila*	Siberian Elm	D	3-Fair	No	REMOVE	
1537	10	*Prunus serotina*	Black Cherry	C	5-Poor	No	REMOVE	
1538	3	*Ulmus pumila*	Siberian Elm	D	4-Fair to Poor	No	**PRESERVE**	OFF-SITE
1539	16	*Juglans nigra*	Black Walnut	C	4-Fair to Poor	No	REMOVE	
1540	4	*Juglans nigra*	Black Walnut	C	4-Fair to Poor	No	REMOVE	

10/16/2025 *(un-changed)*

TAG#	DBH (inches)	SPECIES NAME	COMMON NAME	SPECIES GROUP	CONDITION	BAT HABITAT	OUTCOME	LOCATION
1541	5	*Celtis occidentalis*	Common Hackberry	A	3-Fair	No	REMOVE	
1542	5	*Ulmus pumila*	Siberian Elm	D	3-Fair	No	REMOVE	
1543	5	*Celtis occidentalis*	Common Hackberry	A	3-Fair	No	REMOVE	
1544	10	*Ulmus pumila*	Siberian Elm	D	4-Fair to Poor	No	REMOVE	
1545	11	*Ulmus americana*	American Elm	D	3-Fair	No	REMOVE	
1546	11x3	*Morus alba*	White Mulberry	D	3-Fair	No	REMOVE	
1547	12x2	*Prunus serotina*	Black Cherry	C	4-Fair to Poor	No	**PRESERVE**	OFF-SITE
1548	9	*Prunus serotina*	Black Cherry	C	3-Fair	No	REMOVE	
1549	6	*Ulmus pumila*	Siberian Elm	D	3-Fair	No	REMOVE	
1550	19	*Prunus serotina*	Black Cherry	C	3-Fair	No	REMOVE	
1551	6	*Morus alba*	White Mulberry	D	3-Fair	No	REMOVE	
1552	35	*Acer negundo*	Ash-Leaf Maple	D	5-Poor	No	REMOVE	
1553	10	*Morus alba*	White Mulberry	D	3-Fair	No	REMOVE	
1554	5x2	*Morus alba*	White Mulberry	D	3-Fair	No	**PRESERVE**	OFF-SITE
1555	4x2	*Prunus serotina*	Black Cherry	C	4-Fair to Poor	No	**PRESERVE**	OFF-SITE
1556	5	*Morus alba*	White Mulberry	D	2-Good	No	REMOVE	
1557	2x3	*Gleditsia triacanthos*	Honey-Locust	D	3-Fair	No	REMOVE	
1558	14	*Gleditsia triacanthos*	Honey-Locust	D	2-Good	No	REMOVE	
1559	13	*Gleditsia triacanthos*	Honey-Locust	D	2-Good	No	REMOVE	
1560	14	*Gleditsia triacanthos*	Honey-Locust	D	3-Fair	No	REMOVE	
1561	14	*Acer campestre*	Hedge Maple	B	2-Good	No	REMOVE	
1562	14	*Acer campestre*	Hedge Maple	B	2-Good	No	REMOVE	
1563	12	*Pinus nigra*	Austrian Pine	C	4-Fair to Poor	No	**PRESERVE**	OFF-SITE
1564	4	*Celtis occidentalis*	Common Hackberry	A	2-Good	No	**PRESERVE**	OFF-SITE
1565	11	*Celtis occidentalis*	Common Hackberry	A	2-Good	No	**PRESERVE**	
1566	7	*Celtis occidentalis*	Common Hackberry	A	2-Good	No	**PRESERVE**	
1567	14x2	*Prunus serotina*	Black Cherry	C	5-Poor	No	**PRESERVE**	OFF-SITE
1568	6	*Morus alba*	White Mulberry	D	3-Fair	No	REMOVE	
1569	8	*Morus alba*	White Mulberry	D	3-Fair	No	REMOVE	
1570	6	*Morus alba*	White Mulberry	D	3-Fair	No	REMOVE	
1571	6	*Morus alba*	White Mulberry	D	4-Fair to Poor	No	REMOVE	
1572	5	*Morus alba*	White Mulberry	D	4-Fair to Poor	No	REMOVE	
1573	8	*Morus alba*	White Mulberry	D	4-Fair to Poor	No	REMOVE	

10/16/2025 *(un-changed)*

TAG#	DBH (inches)	SPECIES NAME	COMMON NAME	SPECIES GROUP	CONDITION	BAT HABITAT	OUTCOME	LOCATION
1574	16x3	*Acer negundo*	Ash-Leaf Maple	D	3-Fair	No	REMOVE	
1575	4	*Ulmus americana*	American Elm	D	2-Good	No	**PRESERVE**	OFF-SITE
1576	12	*Prunus serotina*	Black Cherry	C	4-Fair to Poor	No	**PRESERVE**	OFF-SITE
1577	4	*Celtis occidentalis*	Common Hackberry	A	2-Good	No	**PRESERVE**	
1578	10x2	*Prunus serotina*	Black Cherry	C	4-Fair to Poor	No	**PRESERVE**	OFF-SITE
1579	10x2	*Prunus serotina*	Black Cherry	C	3-Fair	No	**PRESERVE**	OFF-SITE
1580	8	*Ulmus pumila*	Siberian Elm	D	3-Fair	No	REMOVE	
1581	8	*Morus alba*	White Mulberry	D	3-Fair	No	REMOVE	
1582	8	*Ulmus pumila*	Siberian Elm	D	3-Fair	No	REMOVE	
1583	10	*Ulmus pumila*	Siberian Elm	D	3-Fair	No	REMOVE	
1584	8x2	*Acer negundo*	Ash-Leaf Maple	D	4-Fair to Poor	No	REMOVE	
1585	8	*Ulmus pumila*	Siberian Elm	D	3-Fair	No	REMOVE	
1586	5x2	*Pyrus calleryana*	Ornamental Pear	A	4-Fair to Poor	No	REMOVE	
1587	4	*Acer platanoides*	Norway Maple	A	2-Good	No	REMOVE	
1588	4	*Celtis occidentalis*	Common Hackberry	A	2-Good	No	REMOVE	
1589	19x2	*Prunus serotina*	Black Cherry	C	4-Fair to Poor	No	**PRESERVE**	OFF-SITE
1590	4	*Ulmus pumila*	Siberian Elm	D	3-Fair	No	**PRESERVE**	OFF-SITE
1591	13	*Ulmus pumila*	Siberian Elm	D	3-Fair	No	**PRESERVE**	OFF-SITE
1592	3	*Ulmus pumila*	Siberian Elm	D	3-Fair	No	REMOVE	
1593	19	*Acer negundo*	Ash-Leaf Maple	D	3-Fair	No	REMOVE	
1594	19	*Morus alba*	White Mulberry	D	3-Fair	No	REMOVE	
1595	6	*Prunus serotina*	Black Cherry	C	3-Fair	No	**PRESERVE**	OFF-SITE
1596	6x2	*Prunus serotina*	Black Cherry	C	4-Fair to Poor	No	REMOVE	
1597	4	*Acer negundo*	Ash-Leaf Maple	D	3-Fair	No	REMOVE	
1598	11	*Morus alba*	White Mulberry	D	4-Fair to Poor	No	**PRESERVE**	OFF-SITE
1599	8x2	*Prunus serotina*	Black Cherry	C	4-Fair to Poor	No	REMOVE	
1600	6	*Prunus serotina*	Black Cherry	C	4-Fair to Poor	No	**PRESERVE**	OFF-SITE
1601	5x2	*Morus alba*	White Mulberry	D	4-Fair to Poor	No	**PRESERVE**	OFF-SITE
1602	7	*Acer negundo*	Ash-Leaf Maple	D	4-Fair to Poor	No	REMOVE	
1603	5	*Prunus serotina*	Black Cherry	C	3-Fair	No	REMOVE	
1604	6	*Ulmus pumila*	Siberian Elm	D	3-Fair	No	REMOVE	
1605	12	*Prunus serotina*	Black Cherry	C	4-Fair to Poor	No	**PRESERVE**	OFF-SITE
1606	7x2	*Morus alba*	White Mulberry	D	3-Fair	No	REMOVE	

10/16/2025 *(un-changed)*

TAG#	DBH (inches)	SPECIES NAME	COMMON NAME	SPECIES GROUP	CONDITION	BAT HABITAT	OUTCOME	LOCATION
1607	6	*Pyrus calleryana*	Ornamental Pear	A	3-Fair	No	REMOVE	
1608	3	*Ulmus americana*	American Elm	D	3-Fair	No	REMOVE	
1609	10	*Ulmus pumila*	Siberian Elm	D	3-Fair	No	REMOVE	
1610	3	*Ulmus pumila*	Siberian Elm	D	3-Fair	No	REMOVE	
1611	3	*Ulmus pumila*	Siberian Elm	D	3-Fair	No	REMOVE	
1612	20	*Ulmus pumila*	Siberian Elm	D	3-Fair	No	REMOVE	
1613	6	*Acer negundo*	Ash-Leaf Maple	D	3-Fair	No	REMOVE	
1614	6x2	*Morus alba*	White Mulberry	D	3-Fair	No	REMOVE	
1615	25	*Prunus serotina*	Black Cherry	C	3-Fair	No	REMOVE	
1616	6	*Morus alba*	White Mulberry	D	3-Fair	No	REMOVE	
1617	7	*Ulmus pumila*	Siberian Elm	D	3-Fair	No	REMOVE	
1618	5	*Morus alba*	White Mulberry	D	3-Fair	No	REMOVE	
1619	3	*Acer negundo*	Ash-Leaf Maple	D	4-Fair to Poor	No	REMOVE	
1620	3	*Ulmus pumila*	Siberian Elm	D	3-Fair	No	REMOVE	
1621	3	*Ulmus pumila*	Siberian Elm	D	4-Fair to Poor	No	REMOVE	
1622	4x2	*Ulmus pumila*	Siberian Elm	D	3-Fair	No	REMOVE	
1623	5	*Ulmus pumila*	Siberian Elm	D	3-Fair	No	REMOVE	
1624	2	*Ulmus pumila*	Siberian Elm	D	4-Fair to Poor	No	REMOVE	
1625	12	*Ulmus pumila*	Siberian Elm	D	3-Fair	No	REMOVE	
1626	7	*Acer negundo*	Ash-Leaf Maple	D	4-Fair to Poor	No	REMOVE	
1627	5	*Ulmus pumila*	Siberian Elm	D	4-Fair to Poor	No	REMOVE	
1628	9	*Ulmus pumila*	Siberian Elm	D	3-Fair	No	REMOVE	
1629	9	*Ulmus pumila*	Siberian Elm	D	3-Fair	No	REMOVE	
1630	3	*Pyrus calleryana*	Ornamental Pear	A	3-Fair	No	REMOVE	
1631	2	*Morus alba*	White Mulberry	D	4-Fair to Poor	No	REMOVE	
1632	4	*Celtis occidentalis*	Common Hackberry	A	3-Fair	No	REMOVE	
1633	16	*Morus alba*	White Mulberry	D	3-Fair	No	REMOVE	
1634	17x2	*Prunus serotina*	Black Cherry	C	4-Fair to Poor	No	REMOVE	
1635	9	*Morus alba*	White Mulberry	D	3-Fair	No	REMOVE	
1636	10	*Morus alba*	White Mulberry	D	3-Fair	No	REMOVE	
1637	9	*Morus alba*	White Mulberry	D	3-Fair	No	REMOVE	
1638	10x2	*Malus spp.*	Apple Cultivar	D	4-Fair to Poor	No	REMOVE	
1639	10	*Morus alba*	White Mulberry	D	4-Fair to Poor	No	REMOVE	

10/16/2025 *(un-changed)*

TAG#	DBH (inches)	SPECIES NAME	COMMON NAME	SPECIES GROUP	CONDITION	BAT HABITAT	OUTCOME	LOCATION
1640	12x3	*Prunus serotina*	Black Cherry	C	6-Dead	Yes	REMOVE	
1641	35	*Acer negundo*	Ash-Leaf Maple	D	4-Fair to Poor	No	REMOVE	
1642	4	*Morus alba*	White Mulberry	D	4-Fair to Poor	No	REMOVE	
1643	21	*Ailanthus altissima*	Tree-of-Heaven	D	4-Fair to Poor	No	REMOVE	
1644	24	*Morus alba*	White Mulberry	D	3-Fair	No	REMOVE	
1645	24	*Prunus serotina*	Black Cherry	C	6-Dead	No	**PRESERVE**	OFF-SITE
1646	10	*Prunus serotina*	Black Cherry	C	6-Dead	No	REMOVE	
1647	4	*Morus alba*	White Mulberry	D	3-Fair	No	REMOVE	
1648	6	*Morus alba*	White Mulberry	D	3-Fair	No	REMOVE	
1649	4	*Morus alba*	White Mulberry	D	3-Fair	No	REMOVE	
1650	2	*Fraxinus pennsylvanica*	Green Ash	D	3-Fair	No	REMOVE	
1651	5	*Celtis occidentalis*	Common Hackberry	A	3-Fair	No	REMOVE	
1652	7x2	*Morus alba*	White Mulberry	D	3-Fair	No	REMOVE	
1653	7x2	*Morus alba*	White Mulberry	D	3-Fair	No	REMOVE	
1654	4x2	*Celtis occidentalis*	Common Hackberry	A	3-Fair	No	**PRESERVE**	
1655	3x5	*Celtis occidentalis*	Common Hackberry	A	3-Fair	No	**PRESERVE**	
1656	11	*Celtis occidentalis*	Common Hackberry	A	3-Fair	No	**PRESERVE**	
1657	5	*Prunus serotina*	Black Cherry	C	5-Poor	No	**PRESERVE**	OFF-SITE
1658	22	*Acer negundo*	Ash-Leaf Maple	D	5-Poor	No	REMOVE	
1659	5	*Morus alba*	White Mulberry	D	4-Fair to Poor	No	**PRESERVE**	OFF-SITE
1660	10x2	*Morus alba*	White Mulberry	D	3-Fair	No	REMOVE	
1661	15	*Prunus serotina*	Black Cherry	C	4-Fair to Poor	No	**PRESERVE**	OFF-SITE
1662	3	*Celtis occidentalis*	Common Hackberry	A	2-Good	No	**PRESERVE**	
1663	16	*Celtis occidentalis*	Common Hackberry	A	3-Fair3-Fair	No	**PRESERVE**	OFF-SITE
1664	14	*Prunus serotina*	Black Cherry	C	2-Good	No	**PRESERVE**	
1665	4	*Celtis occidentalis*	Common Hackberry	A	6-Dead	No	REMOVE	
1666	9	*Prunus serotina*	Black Cherry	C	3-Fair	No	**PRESERVE**	OFF-SITE
1667	10	*Prunus serotina*	Black Cherry	C	3-Fair	No	**PRESERVE**	
1668	7	*Prunus serotina*	Black Cherry	C	3-Fair	No	**PRESERVE**	OFF-SITE
1669	9x2	*Morus alba*	White Mulberry	D	3-Fair	No	**PRESERVE**	ESMT
1670	19	*Ulmus pumila*	Siberian Elm	D	3-Fair	No	**PRESERVE**	ESMT
1671	3	*Morus alba*	White Mulberry	D	3-Fair	No	**PRESERVE**	ESMT
1672	10	*Morus alba*	White Mulberry	D	3-Fair	No	**PRESERVE**	ESMT

10/16/2025 *(un-changed)*

TAG#	DBH (inches)	SPECIES NAME	COMMON NAME	SPECIES GROUP	CONDITION	BAT HABITAT	OUTCOME	LOCATION
1673	7	*Morus alba*	White Mulberry	D	4-Fair to Poor	No	**PRESERVE**	ESMT
1674	11	*Prunus serotina*	Black Cherry	C	4-Fair to Poor	No	**PRESERVE**	OFF-SITE
1675	8	*Morus alba*	White Mulberry	D	3-Fair	No	**PRESERVE**	OFF-SITE
1676	7	*Ulmus americana*	American Elm	D	3-Fair	No	**PRESERVE**	ESMT
1677	4	*Ulmus pumila*	Siberian Elm	D	3-Fair	No	REMOVE	LOT 19
1678	7	*Ulmus pumila*	Siberian Elm	D	5-Poor	No	REMOVE	LOT 19
1679	8x3	*Morus alba*	White Mulberry	D	4-Fair to Poor	No	REMOVE	LOT 19
1680	7	*Morus alba*	White Mulberry	D	4-Fair to Poor	No	REMOVE	LOT 19
1681	11x2	*Morus alba*	White Mulberry	D	3-Fair	No	REMOVE	LOT 19
1682	6	*Morus alba*	White Mulberry	D	4-Fair to Poor	No	REMOVE	LOT 19
1683	11	*Morus alba*	White Mulberry	D	3-Fair	No	REMOVE	LOT 19
1684	6	*Morus alba*	White Mulberry	D	4-Fair to Poor	No	REMOVE	LOT 19
1685	9	*Morus alba*	White Mulberry	D	5-Poor	No	REMOVE	LOT 19
1686	18	*Morus alba*	White Mulberry	D	3-Fair	No	REMOVE	LOT 19
1687	10	*Morus alba*	White Mulberry	D	4-Fair to Poor	No	REMOVE	LOT 19
1688	16	*Prunus serotina*	Black Cherry	C	3-Fair	No	REMOVE	LOT 19
1689	27	*Dead*	Dead		6-Dead	No	REMOVE	LOT 19
1690	12	*Prunus serotina*	Black Cherry	C	3-Fair	No	REMOVE	LOT 19
1691	11x5	*Morus alba*	White Mulberry	D	4-Fair to Poor	No	REMOVE	LOT 19
1692	10	*Morus alba*	White Mulberry	D	4-Fair to Poor	No	REMOVE	LOT 19
1693	15x2	*Prunus serotina*	Black Cherry	C	2-Good	No	REMOVE	LOT 19
1694	7	*Morus alba*	White Mulberry	D	3-Fair	No	REMOVE	LOT 19
1695	18	*Morus alba*	White Mulberry	D	3-Fair	No	REMOVE	LOT 19
1696	2	*Morus alba*	White Mulberry	D	4-Fair to Poor	No	REMOVE	LOT 19
1697	2x2	*Morus alba*	White Mulberry	D	3-Fair	No	REMOVE	LOT 19
1698	4x2	*Ulmus pumila*	Siberian Elm	D	3-Fair	No	REMOVE	LOT 19
1699	3	*Prunus serotina*	Black Cherry	C	3-Fair	No	REMOVE	LOT 19
1700	2	*Morus alba*	White Mulberry	D	4-Fair to Poor	No	REMOVE	LOT 20
1701	4	*Morus alba*	White Mulberry	D	4-Fair to Poor	No	REMOVE	LOT 20
1702	4	*Morus alba*	White Mulberry	D	4-Fair to Poor	No	REMOVE	LOT 19
1703	3x2	*Morus alba*	White Mulberry	D	4-Fair to Poor	No	REMOVE	LOT 19
1704	5	*Prunus serotina*	Black Cherry	C	3-Fair	No	REMOVE	LOT 19
1705	6	*Prunus serotina*	Black Cherry	C	4-Fair to Poor	No	REMOVE	LOT 19

10/16/2025 *(un-changed)*

TAG#	DBH (inches)	SPECIES NAME	COMMON NAME	SPECIES GROUP	CONDITION	BAT HABITAT	OUTCOME	LOCATION
1706	10	*Prunus serotina*	Black Cherry	C	2-Good	No	REMOVE	LOT 19
1707	8x2	*Morus alba*	White Mulberry	D	3-Fair	No	REMOVE	LOT 19
1708	6x2	*Morus alba*	White Mulberry	D	3-Fair	No	REMOVE	LOT 19
1709	12	*Prunus serotina*	Black Cherry	C	3-Fair	No	REMOVE	LOT 19
1710	3	*Morus alba*	White Mulberry	D	4-Fair to Poor	No	REMOVE	LOT 19
1711	13x2	*Acer negundo*	Ash-Leaf Maple	D	3-Fair	No	REMOVE	LOT 19
1712	3	*Acer negundo*	Ash-Leaf Maple	D	3-Fair	No	REMOVE	LOT 19
1713	4	*Acer negundo*	Ash-Leaf Maple	D	5-Poor	No	REMOVE	LOT 19
1714	2	*Morus alba*	White Mulberry	D	4-Fair to Poor	No	REMOVE	LOT 19
1715	3	*Morus alba*	White Mulberry	D	4-Fair to Poor	No	REMOVE	LOT 19
1716	13	*Morus alba*	White Mulberry	D	3-Fair	No	REMOVE	LOT 19
1717	5	*Morus alba*	White Mulberry	D	3-Fair	No	REMOVE	LOT 19
1718	2	*Ulmus pumila*	Siberian Elm	D	3-Fair	No	REMOVE	LOT 19
1719	9	*Morus alba*	White Mulberry	D	2-Good	No	REMOVE	LOT 19
1720	12	*Morus alba*	White Mulberry	D	3-Fair	No	**PRESERVE**	ESMT
1721	6x2	*Morus alba*	White Mulberry	D	3-Fair	No	**PRESERVE**	ESMT
1722	3	*Morus alba*	White Mulberry	D	3-Fair	No	**PRESERVE**	ESMT
1723	3	*Morus alba*	White Mulberry	D	4-Fair to Poor	No	REMOVE	LOT 19
1724	3	*Morus alba*	White Mulberry	D	4-Fair to Poor	No	REMOVE	LOT 19
1725	3	*Morus alba*	White Mulberry	D	4-Fair to Poor	No	REMOVE	LOT 19
1726	6	*Morus alba*	White Mulberry	D	3-Fair	No	REMOVE	LOT 19
1727	9x3	*Acer negundo*	Ash-Leaf Maple	D	3-Fair	No	REMOVE	LOT 19
1728	7	*Morus alba*	White Mulberry	D	5-Poor	No	REMOVE	LOT 19
1729	3	*Morus alba*	White Mulberry	D	4-Fair to Poor	No	REMOVE	LOT 19
1730	8	*Morus alba*	White Mulberry	D	3-Fair	No	REMOVE	LOT 19
1731	7	*Morus alba*	White Mulberry	D	3-Fair	No	REMOVE	LOT 19
1732	9	*Morus alba*	White Mulberry	D	3-Fair	No	REMOVE	LOT 19
1733	9	*Morus alba*	White Mulberry	D	3-Fair	No	REMOVE	LOT 19
1734	2	*Morus alba*	White Mulberry	D	3-Fair	No	REMOVE	LOT 20
1735	12	*Prunus serotina*	Black Cherry	C	4-Fair to Poor	No	REMOVE	LOT 20
1736	2	*Morus alba*	White Mulberry	D	3-Fair	No	REMOVE	LOT 20
1737	11	*Morus alba*	White Mulberry	D	3-Fair	No	REMOVE	LOT 20
1738	2	*Morus alba*	White Mulberry	D	5-Poor	No	REMOVE	LOT 19

10/16/2025 *(un-changed)*

TAG#	DBH (inches)	SPECIES NAME	COMMON NAME	SPECIES GROUP	CONDITION	BAT HABITAT	OUTCOME	LOCATION
1739	12	*Acer negundo*	Ash-Leaf Maple	D	3-Fair	No	REMOVE	LOT 19
1740	11x3	*Prunus serotina*	Black Cherry	C	4-Fair to Poor	No	REMOVE	LOT 19
1741	13x2	*Prunus serotina*	Black Cherry	C	4-Fair to Poor	No	REMOVE	LOT 20
1742	8x2	*Morus alba*	White Mulberry	D	4-Fair to Poor	No	REMOVE	LOT 20
1743	5	*Morus alba*	White Mulberry	D	3-Fair	No	REMOVE	LOT 20
1744	2	*Juniperus communis*	Common Juniper	D	3-Fair	No	REMOVE	LOT 20
1745	2x2	*Morus alba*	White Mulberry	D	3-Fair	No	REMOVE	LOT 20
1746	5	*Prunus serotina*	Black Cherry	C	3-Fair	No	REMOVE	LOT 20
1747	7x2	*Morus alba*	White Mulberry	D	4-Fair to Poor	No	REMOVE	LOT 20
1748	5	*Morus alba*	White Mulberry	D	3-Fair	No	REMOVE	LOT 20
1749	3	*Morus alba*	White Mulberry	D	3-Fair	No	REMOVE	LOT 20
1750	7x3	*Morus alba*	White Mulberry	D	3-Fair	No	REMOVE	LOT 20
1751	12	*Morus alba*	White Mulberry	D	3-Fair	No	REMOVE	LOT 20
1752	11	*Morus alba*	White Mulberry	D	3-Fair	No	REMOVE	LOT 20
1753	3x2	*Morus alba*	White Mulberry	D	3-Fair	No	REMOVE	LOT 20
1754	20	*Prunus serotina*	Black Cherry	C	2-Good	No	REMOVE	LOT 20
1755	19x2	*Prunus serotina*	Black Cherry	C	3-Fair	No	REMOVE	LOT 20
1756	12	*Acer negundo*	Ash-Leaf Maple	D	2-Good	No	REMOVE	LOT 20
1757	13	*Acer negundo*	Ash-Leaf Maple	D	2-Good	No	REMOVE	LOT 20
1758	6	*Morus alba*	White Mulberry	D	3-Fair	No	REMOVE	LOT 20
1759	11x2	*Acer negundo*	Ash-Leaf Maple	D	3-Fair	No	REMOVE	LOT 20
1760	13	*Acer negundo*	Ash-Leaf Maple	D	3-Fair	No	REMOVE	LOT 20
1761	8	*Morus alba*	White Mulberry	D	3-Fair	No	REMOVE	LOT 20
1762	10	*Prunus serotina*	Black Cherry	C	3-Fair	No	REMOVE	LOT 20
1763	3	*Morus alba*	White Mulberry	D	3-Fair	No	REMOVE	LOT 20
1764	8	*Acer negundo*	Ash-Leaf Maple	D	3-Fair	No	REMOVE	LOT 20
1765	4	*Morus alba*	White Mulberry	D	4-Fair to Poor	No	REMOVE	LOT 20
1766	7	*Morus alba*	White Mulberry	D	3-Fair	No	REMOVE	LOT 19
1767	13	*Morus alba*	White Mulberry	D	2-Good	No	REMOVE	LOT 19
1768	6	*Morus alba*	White Mulberry	D	4-Fair to Poor	No	**PRESERVE**	ESMT
1769	7x2	*Morus alba*	White Mulberry	D	3-Fair	No	REMOVE	LOT 20
1770	9	*Morus alba*	White Mulberry	D	4-Fair to Poor	No	REMOVE	LOT 20
1771	12	*Morus alba*	White Mulberry	D	3-Fair	No	REMOVE	LOT 20

10/16/2025 *(un-changed)*

TAG#	DBH (inches)	SPECIES NAME	COMMON NAME	SPECIES GROUP	CONDITION	BAT HABITAT	OUTCOME	LOCATION
1772	10x2	*Morus alba*	White Mulberry	D	3-Fair	No	REMOVE	LOT 20
1773	8x2	*Morus alba*	White Mulberry	D	3-Fair	No	REMOVE	LOT 20
1774	10	*Prunus serotina*	Black Cherry	C	6-Dead	Yes	REMOVE	LOT 20
1775	9	*Prunus serotina*	Black Cherry	C	5-Poor	No	REMOVE	LOT 20
1776	11	*Prunus serotina*	Black Cherry	C	5-Poor	No	REMOVE	LOT 20
1777	12	*Ulmus pumila*	Siberian Elm	D	3-Fair	No	REMOVE	LOT 20
1778	17	*Ulmus pumila*	Siberian Elm	D	3-Fair	No	REMOVE	LOT 20
1779	8	*Morus alba*	White Mulberry	D	3-Fair	No	REMOVE	LOT 20
1780	2	*Ulmus pumila*	Siberian Elm	D	4-Fair to Poor	No	REMOVE	LOT 20
1781	9	*Prunus serotina*	Black Cherry	C	3-Fair	No	REMOVE	LOT 20
1782	6	*Prunus serotina*	Black Cherry	C	4-Fair to Poor	No	REMOVE	LOT 20
1783	2	*Prunus serotina*	Black Cherry	C	3-Fair	No	REMOVE	LOT 20
1784	5	*Prunus serotina*	Black Cherry	C	3-Fair	No	REMOVE	LOT 21
1785	2	*Acer negundo*	Ash-Leaf Maple	D	5-Poor	No	REMOVE	LOT 21
1786	4	*Prunus serotina*	Black Cherry	C	3-Fair	No	REMOVE	LOT 21
1787	6	*Prunus serotina*	Black Cherry	C	3-Fair	No	REMOVE	LOT 21
1788	5	*Prunus serotina*	Black Cherry	C	4-Fair to Poor	No	REMOVE	LOT 21
1789	7	*Ulmus americana*	American Elm	D	3-Fair	No	REMOVE	LOT 21
1790	7	*Prunus serotina*	Black Cherry	C	3-Fair	No	REMOVE	LOT 21
1791	4	*Prunus serotina*	Black Cherry	C	3-Fair	No	REMOVE	LOT 21
1792	3	*Prunus serotina*	Black Cherry	C	3-Fair	No	REMOVE	LOT 21
1793	15	*Prunus serotina*	Black Cherry	C	4-Fair to Poor	No	REMOVE	LOT 20
1794	8	*Fraxinus pennsylvanica*	Green Ash	D	3-Fair	No	REMOVE	LOT 20
1795	24	*Ulmus pumila*	Siberian Elm	D	4-Fair to Poor	No	REMOVE	LOT 20
1796	8x4	*Acer negundo*	Ash-Leaf Maple	D	4-Fair to Poor	No	REMOVE	LOT 20
1797	8	*Morus alba*	White Mulberry	D	3-Fair	No	REMOVE	LOT 20
1798	9	*Malus pumila*	Apple	B	4-Fair to Poor	No	REMOVE	LOT 20
1799	12	*Ulmus americana*	American Elm	D	2-Good	No	REMOVE	LOT 20
1800	7x3	*Morus alba*	White Mulberry	D	4-Fair to Poor	No	REMOVE	LOT 20
1801	7	*Ulmus pumila*	Siberian Elm	D	3-Fair	No	REMOVE	LOT 20
1802	15	*Ulmus pumila*	Siberian Elm	D	3-Fair	No	REMOVE	LOT 20
1803	12x2	*Morus alba*	White Mulberry	D	3-Fair	No	REMOVE	LOT 20
1804	3x2	*Morus alba*	White Mulberry	D	3-Fair	No	REMOVE	LOT 20

10/16/2025 *(un-changed)*

TAG#	DBH (inches)	SPECIES NAME	COMMON NAME	SPECIES GROUP	CONDITION	BAT HABITAT	OUTCOME	LOCATION
1805	4	*Morus alba*	White Mulberry	D	3-Fair	No	**PRESERVE**	ESMT
1806	8	*Acer negundo*	Ash-Leaf Maple	D	3-Fair	No	**PRESERVE**	ESMT
1807	7	*Ulmus pumila*	Siberian Elm	D	3-Fair	No	**PRESERVE**	ESMT
1808	4	*Morus alba*	White Mulberry	D	3-Fair	No	**PRESERVE**	ESMT
1809	8x2	*Morus alba*	White Mulberry	D	4-Fair to Poor	No	**PRESERVE**	ESMT
1810	10	*Acer negundo*	Ash-Leaf Maple	D	4-Fair to Poor	No	REMOVE	LOT 20
1811	4	*Acer negundo*	Ash-Leaf Maple	D	3-Fair	No	REMOVE	LOT 20
1812	10	*Acer negundo*	Ash-Leaf Maple	D	3-Fair	No	REMOVE	LOT 20
1813	12	*Acer negundo*	Ash-Leaf Maple	D	3-Fair	No	REMOVE	LOT 20
1814	7	*Acer negundo*	Ash-Leaf Maple	D	3-Fair	No	REMOVE	LOT 20
1815	10	*Acer negundo*	Ash-Leaf Maple	D	3-Fair	No	REMOVE	LOT 21
1816	9	*Acer negundo*	Ash-Leaf Maple	D	3-Fair	No	REMOVE	LOT 21
1817	10	*Acer negundo*	Ash-Leaf Maple	D	3-Fair	No	REMOVE	LOT 21
1818	9	*Prunus serotina*	Black Cherry	C	4-Fair to Poor	No	REMOVE	LOT 21
1819	7	*Acer negundo*	Ash-Leaf Maple	D	3-Fair	No	REMOVE	LOT 20
1820	9x2	*Morus alba*	White Mulberry	D	3-Fair	No	REMOVE	LOT 20
1821	3	*Morus alba*	White Mulberry	D	3-Fair	No	REMOVE	LOT 21
1822	9	*Prunus serotina*	Black Cherry	C	3-Fair	No	REMOVE	LOT 21
1823	9	*Morus alba*	White Mulberry	D	3-Fair	No	REMOVE	LOT 21
1824	9	*Acer negundo*	Ash-Leaf Maple	D	3-Fair	No	REMOVE	LOT 21
1825	4	*Acer negundo*	Ash-Leaf Maple	D	3-Fair	No	REMOVE	LOT 21
1826	3	*Acer negundo*	Ash-Leaf Maple	D	3-Fair	No	REMOVE	LOT 21
1827	23	*Prunus serotina*	Black Cherry	C	3-Fair	No	REMOVE	LOT 21
1828	3	*Acer negundo*	Ash-Leaf Maple	D	4-Fair to Poor	No	REMOVE	LOT 21
1829	12x2	*Morus alba*	White Mulberry	D	4-Fair to Poor	No	REMOVE	LOT 21
1830	7	*Ulmus pumila*	Siberian Elm	D	3-Fair	No	REMOVE	LOT 21
1831	10x2	*Morus alba*	White Mulberry	D	4-Fair to Poor	No	REMOVE	LOT 21
1832	7	*Acer negundo*	Ash-Leaf Maple	D	3-Fair	No	REMOVE	LOT 21
1833	9	*Ulmus americana*	American Elm	D	3-Fair	No	REMOVE	LOT 21
1834	11	*Ulmus americana*	American Elm	D	3-Fair	No	REMOVE	LOT 21
1835	9	*Ulmus pumila*	Siberian Elm	D	3-Fair	No	REMOVE	LOT 21
1836	5	*Prunus serotina*	Black Cherry	C	3-Fair	No	REMOVE	LOT 21
1837	13x3	*Acer negundo*	Ash-Leaf Maple	D	4-Fair to Poor	No	REMOVE	LOT 21

10/16/2025 *(un-changed)*

TAG#	DBH (inches)	SPECIES NAME	COMMON NAME	SPECIES GROUP	CONDITION	BAT HABITAT	OUTCOME	LOCATION
1838	8	*Fraxinus pennsylvanica*	Green Ash	D	3-Fair	No	REMOVE	LOT 21
1839	5	*Prunus serotina*	Black Cherry	C	3-Fair	No	REMOVE	LOT 21
1840	15	*Prunus serotina*	Black Cherry	C	2-Good	No	REMOVE	LOT 21
1841	5	*Crataegus crus-galli*	Cock-Spur Hawthorn	A	3-Fair	No	REMOVE	LOT 21
1842	6	*Juglans nigra*	Black Walnut	C	2-Good	No	**PRESERVE**	LOT 21
1843	4	*Morus alba*	White Mulberry	D	3-Fair	No	REMOVE	NWC BASIN
1844	4	*Morus alba*	White Mulberry	D	3-Fair	No	REMOVE	LOT 21
1845	7	*Morus alba*	White Mulberry	D	3-Fair	No	REMOVE	NWC BASIN
1846	7x2	*Morus alba*	White Mulberry	D	3-Fair	No	REMOVE	NWC BASIN
1847	18	*Prunus serotina*	Black Cherry	C	3-Fair	No	REMOVE	NWC BASIN
1848	5	*Acer negundo*	Ash-Leaf Maple	D	3-Fair	No	REMOVE	NWC BASIN
1849	6	*Acer negundo*	Ash-Leaf Maple	D	3-Fair	No	REMOVE	NWC BASIN
1850	3	*Acer negundo*	Ash-Leaf Maple	D	2-Good	No	**PRESERVE**	ESMT
1851	8	*Morus alba*	White Mulberry	D	3-Fair	No	**PRESERVE**	ESMT
1852	8	*Morus alba*	White Mulberry	D	3-Fair	No	**PRESERVE**	ESMT
1853	9	*Ulmus pumila*	Siberian Elm	D	3-Fair	No	REMOVE	LOT 20
1854	12	*Acer negundo*	Ash-Leaf Maple	D	4-Fair to Poor	No	**PRESERVE**	OFF-SITE
1855	2	*Ulmus americana*	American Elm	D	3-Fair	No	**PRESERVE**	OFF-SITE
1856	9	*Ulmus pumila*	Siberian Elm	D	3-Fair	No	**PRESERVE**	OFF-SITE
1857	6	*Acer negundo*	Ash-Leaf Maple	D	3-Fair	No	**PRESERVE**	OFF-SITE
1858	8	*Acer negundo*	Ash-Leaf Maple	D	3-Fair	No	**PRESERVE**	OFF-SITE
1859	3	*Acer negundo*	Ash-Leaf Maple	D	4-Fair to Poor	No	**PRESERVE**	OFF-SITE
1860	13	*Morus alba*	White Mulberry	D	3-Fair	No	**PRESERVE**	OFF-SITE
1861	9	*Acer negundo*	Ash-Leaf Maple	D	3-Fair	No	**PRESERVE**	ESMT
1862	7	*Juglans nigra*	Black Walnut	C	2-Good	No	REMOVE	NWC BASIN
1863	12x2	*Prunus serotina*	Black Cherry	C	6-Dead	Yes	REMOVE	NWC BASIN
1864	3	*Juglans nigra*	Black Walnut	C	4-Fair to Poor	No	REMOVE	NWC BASIN
1865	4	*Morus alba*	White Mulberry	D	3-Fair	No	REMOVE	NWC BASIN
1866	6	*Prunus serotina*	Black Cherry	C	3-Fair	No	REMOVE	LOT 21
1867	3	*Morus alba*	White Mulberry	D	3-Fair	No	REMOVE	LOT 21
1868	3	*Morus alba*	White Mulberry	D	3-Fair	No	REMOVE	LOT 21
1869	6	*Prunus serotina*	Black Cherry	C	3-Fair	No	REMOVE	LOT 21
1870	4	*Prunus serotina*	Black Cherry	C	3-Fair	No	REMOVE	LOT 21

10/16/2025 *(un-changed)*

TAG#	DBH (inches)	SPECIES NAME	COMMON NAME	SPECIES GROUP	CONDITION	BAT HABITAT	OUTCOME	LOCATION
1871	3	*Prunus serotina*	Black Cherry	C	4-Fair to Poor	No	REMOVE	LOT 21
1872	16	*Prunus serotina*	Black Cherry	C	4-Fair to Poor	No	REMOVE	LOT 21
1873	5	*Prunus serotina*	Black Cherry	C	3-Fair	No	REMOVE	LOT 21
1874	9	*Morus alba*	White Mulberry	D	3-Fair	No	REMOVE	LOT 21
1875	45	*Prunus serotina*	Black Cherry	C	4-Fair to Poor	No	REMOVE	LOT 21
1876	5	*Acer negundo*	Ash-Leaf Maple	D	3-Fair	No	REMOVE	LOT 22
1877	12	*Morus alba*	White Mulberry	D	4-Fair to Poor	No	REMOVE	LOT 22
1878	4	*Morus alba*	White Mulberry	D	4-Fair to Poor	No	REMOVE	LOT 22
1879	6	*Prunus serotina*	Black Cherry	C	2-Good	No	REMOVE	LOT 21
1880	7x2	*Morus alba*	White Mulberry	D	4-Fair to Poor	No	REMOVE	LOT 21
1881	3	*Prunus serotina*	Black Cherry	C	3-Fair	No	REMOVE	LOT 22
1882	7	*Morus alba*	White Mulberry	D	4-Fair to Poor	No	REMOVE	LOT 22
1883	4x2	*Prunus serotina*	Black Cherry	C	3-Fair	No	REMOVE	LOT 22
1884	4x2	*Acer negundo*	Ash-Leaf Maple	D	3-Fair	No	REMOVE	LOT 22
1885	9	*Ulmus pumila*	Siberian Elm	D	3-Fair	No	REMOVE	LOT 22
1886	19	*Prunus serotina*	Black Cherry	C	3-Fair	No	REMOVE	LOT 22
1887	12x3	*Morus alba*	White Mulberry	D	4-Fair to Poor	No	REMOVE	LOT 22
1888	15	*Ulmus pumila*	Siberian Elm	D	4-Fair to Poor	No	REMOVE	LOT 22
1889	13x4	*Prunus serotina*	Black Cherry	C	3-Fair	No	REMOVE	NWC BASIN
1890	8x2	*Acer negundo*	Ash-Leaf Maple	D	3-Fair	No	REMOVE	NWC BASIN
1891	13	*Acer negundo*	Ash-Leaf Maple	D	3-Fair	No	REMOVE	LOT 21
1892	3	*Fraxinus pennsylvanica*	Green Ash	D	2-Good	No	REMOVE	NWC BASIN
1893	2	*Morus alba*	White Mulberry	D	3-Fair	No	REMOVE	NWC BASIN
1894	10	*Ulmus pumila*	Siberian Elm	D	3-Fair	No	REMOVE	NWC BASIN
1895	12x2	*Morus alba*	White Mulberry	D	3-Fair	No	REMOVE	NWC BASIN
1896	25	*Ulmus pumila*	Siberian Elm	D	3-Fair	No	REMOVE	NWC BASIN
1897	8	*Acer negundo*	Ash-Leaf Maple	D	3-Fair	No	**PRESERVE**	OFF-SITE
1898	16	*Prunus serotina*	Black Cherry	C	3-Fair	No	REMOVE	LOT 21
1899	13	*Prunus serotina*	Black Cherry	C	2-Good	No	REMOVE	LOT 22
1900	20	*Prunus serotina*	Black Cherry	C	3-Fair	No	REMOVE	LOT 22
1901	7	*Acer negundo*	Ash-Leaf Maple	D	3-Fair	No	REMOVE	OUTLOT C
1902	22	*Prunus serotina*	Black Cherry	C	4-Fair to Poor	No	REMOVE	OUTLOT C
1903	20	*Prunus serotina*	Black Cherry	C	3-Fair	No	REMOVE	OUTLOT C

10/16/2025 *(un-changed)*

TAG#	DBH (inches)	SPECIES NAME	COMMON NAME	SPECIES GROUP	CONDITION	BAT HABITAT	OUTCOME	LOCATION
1904	11	*Ulmus americana*	American Elm	D	3-Fair	No	REMOVE	OUTLOT C
1905	8	*Prunus serotina*	Black Cherry	C	3-Fair	No	REMOVE	OUTLOT C
1906	12	*Prunus serotina*	Black Cherry	C	3-Fair	No	REMOVE	OUTLOT C
1907	15x2	*Morus alba*	White Mulberry	D	3-Fair	No	REMOVE	OUTLOT C
1908	20x3	*Acer negundo*	Ash-Leaf Maple	D	3-Fair	No	REMOVE	OUTLOT C
1909	8	*Morus alba*	White Mulberry	D	3-Fair	No	REMOVE	OUTLOT C
1910	11	*Prunus serotina*	Black Cherry	C	3-Fair	No	REMOVE	OUTLOT C
1911	4	*Juniperus Communis*	Common Juniper	D	4-Fair to Poor	No	REMOVE	OUTLOT C
1912	31	*Morus alba*	White Mulberry	D	3-Fair	No	REMOVE	OUTLOT C
1913	13x2	*Acer negundo*	Ash-Leaf Maple	D	3-Fair	No	REMOVE	OUTLOT C
1914	5	*Ulmus pumila*	Siberian Elm	D	3-Fair	No	REMOVE	OUTLOT C
1915	39	*Ulmus pumila*	Siberian Elm	D	3-Fair	No	REMOVE	OUTLOT C
1916	3	*Celtis occidentalis*	Common Hackberry	A	2-Good	No	**PRESERVE**	OFF-SITE
1917	28x2	*Prunus serotina*	Black Cherry	C	4-Fair to Poor	No	REMOVE	OUTLOT C
1918	3	*Morus alba*	White Mulberry	D	3-Fair	No	REMOVE	LOT 91
1919	4	*Morus alba*	White Mulberry	D	3-Fair	No	REMOVE	LOT 91
1920	27	*Morus alba*	White Mulberry	D	3-Fair	No	REMOVE	LOT 91
1921	5	*Morus alba*	White Mulberry	D	4-Fair to Poor	No	REMOVE	LOT 91
1922	18	*Prunus serotina*	Black Cherry	C	3-Fair	No	REMOVE	LOT 91
1923	6	*Morus alba*	White Mulberry	D	3-Fair	No	REMOVE	LOT 91
1924	7	*Morus alba*	White Mulberry	D	3-Fair	No	REMOVE	LOT 91
1925	2	*Morus alba*	White Mulberry	D	3-Fair	No	REMOVE	LOT 91
1926	15x2	*Prunus serotina*	Black Cherry	C	5-Poor	Yes	REMOVE	LOT 90
1927	34	*Morus alba*	White Mulberry	D	4-Fair to Poor	No	REMOVE	LOT 90
1928	14x2	*Prunus serotina*	Black Cherry	C	3-Fair	No	REMOVE	LOT 90
1929	13	*Morus alba*	White Mulberry	D	3-Fair	No	REMOVE	LOT 90
1930	20	*Prunus serotina*	Black Cherry	C	3-Fair	No	REMOVE	LOT 90
1931	15	*Morus alba*	White Mulberry	D	3-Fair	No	REMOVE	LOT 90
1932	3	*Morus alba*	White Mulberry	D	3-Fair	No	REMOVE	LOT 90
1933	8x2	*Morus alba*	White Mulberry	D	3-Fair	No	REMOVE	LOT 90
1934	4	*Morus alba*	White Mulberry	D	3-Fair	No	REMOVE	LOT 90
1935	5	*Morus alba*	White Mulberry	D	4-Fair to Poor	No	REMOVE	LOT 90
1936	13	*Morus alba*	White Mulberry	D	3-Fair	No	REMOVE	LOT 90

10/16/2025 *(un-changed)*

TAG#	DBH (inches)	SPECIES NAME	COMMON NAME	SPECIES GROUP	CONDITION	BAT HABITAT	OUTCOME	LOCATION
1937	3	*Celtis occidentalis*	Common Hackberry	A	2-Good	No	REMOVE	LOT 90
1938	6	*Morus alba*	White Mulberry	D	3-Fair	No	REMOVE	LOT 89
1939	3	*Celtis occidentalis*	Common Hackberry	A	2-Good	No	**PRESERVE**	LOT 90
1940	3	*Morus alba*	White Mulberry	D	4-Fair to Poor	No	REMOVE	LOT 89
1941	18	*Morus alba*	White Mulberry	D	3-Fair	No	REMOVE	LOT 89
1942	10	*Celtis occidentalis*	Common Hackberry	A	2-Good	No	REMOVE	LOT 89
1943	3	*Ulmus pumila*	Siberian Elm	D	3-Fair	No	REMOVE	LOT 89
1944	26	*Morus alba*	White Mulberry	D	3-Fair	No	REMOVE	LOT 89
1945	14x2	*Morus alba*	White Mulberry	D	3-Fair	No	REMOVE	LOT 89
1946	4	*Ulmus pumila*	Siberian Elm	D	3-Fair	No	REMOVE	LOT 89
1947	9	*Morus alba*	White Mulberry	D	3-Fair	No	REMOVE	LOT 89
1948	9x3	*Morus alba*	White Mulberry	D	3-Fair	No	REMOVE	LOT 88
1949	2	*Morus alba*	White Mulberry	D	3-Fair	No	REMOVE	LOT 88
1950	27x2	*Prunus serotina*	Black Cherry	C	3-Fair	No	REMOVE	LOT 88
1951	26	*Acer negundo*	Ash-Leaf Maple	D	3-Fair	No	REMOVE	LOT 88
1952	5	*Morus alba*	White Mulberry	D	3-Fair	No	REMOVE	LOT 88
1953	6	*Morus alba*	White Mulberry	D	3-Fair	No	REMOVE	LOT 88
1954	5	*Ulmus pumila*	Siberian Elm	D	3-Fair	No	REMOVE	LOT 87
1955	4	*Ulmus americana*	American Elm	D	3-Fair	No	REMOVE	LOT 87
1956	8x2	*Morus alba*	White Mulberry	D	3-Fair	No	REMOVE	LOT 87
1957	13	*Morus alba*	White Mulberry	D	3-Fair	No	REMOVE	LOT 87
1958	8	*Ulmus pumila*	Siberian Elm	D	3-Fair	No	REMOVE	LOT 87
1959	14x2	*Ailanthus altissima*	Tree-of-Heaven	D	3-Fair	No	REMOVE	LOT 87
1960	5	*Prunus serotina*	Black Cherry	C	3-Fair	No	REMOVE	LOT 87
1961	5	*Prunus serotina*	Black Cherry	C	2-Good	No	REMOVE	LOT 87
1962	14	*Morus alba*	White Mulberry	D	3-Fair	No	REMOVE	LOT 87
1963	12x3	*Morus alba*	White Mulberry	D	4-Fair to Poor	No	REMOVE	LOT 87
1964	19	*Morus alba*	White Mulberry	D	4-Fair to Poor	No	**PRESERVE**	OFF-SITE
1965	8	*Prunus serotina*	Black Cherry	C	3-Fair	No	REMOVE	LOT 86
1966	10	*Prunus serotina*	Black Cherry	C	3-Fair	No	REMOVE	LOT 86
1967	6	*Morus alba*	White Mulberry	D	4-Fair to Poor	No	REMOVE	LOT 86
1968	17x2	*Acer negundo*	Ash-Leaf Maple	D	3-Fair	No	REMOVE	LOT 86
1969	16	*Acer negundo*	Ash-Leaf Maple	D	3-Fair	No	REMOVE	LOT 86

10/16/2025 *(un-changed)*

TAG#	DBH (inches)	SPECIES NAME	COMMON NAME	SPECIES GROUP	CONDITION	BAT HABITAT	OUTCOME	LOCATION
1970	11x3	*Acer negundo*	Ash-Leaf Maple	D	4-Fair to Poor	No	REMOVE	LOT 85
1971	4	*Acer negundo*	Ash-Leaf Maple	D	3-Fair	No	REMOVE	LOT 85
1972	12x2	*Acer negundo*	Ash-Leaf Maple	D	3-Fair	No	REMOVE	LOT 85
1973	7	*Morus alba*	White Mulberry	D	3-Fair	No	REMOVE	LOT 86
1974	3	*Acer negundo*	Ash-Leaf Maple	D	3-Fair	No	REMOVE	LOT 86
1975	4	*Acer negundo*	Ash-Leaf Maple	D	3-Fair	No	REMOVE	LOT 86
1976	8	*Morus alba*	White Mulberry	D	3-Fair	No	REMOVE	LOT 85
1977	4	*Morus alba*	White Mulberry	D	4-Fair to Poor	No	REMOVE	LOT 85
1978	10	*Prunus serotina*	Black Cherry	C	3-Fair	No	REMOVE	LOT 85
1979	3x2	*Morus alba*	White Mulberry	D	4-Fair to Poor	No	REMOVE	LOT 85
1980	9x2	*Acer negundo*	Ash-Leaf Maple	D	4-Fair to Poor	No	REMOVE	LOT 85
1981	14	*Prunus serotina*	Black Cherry	C	3-Fair	No	REMOVE	LOT 85
1982	8	*Celtis occidentalis*	Common Hackberry	A	2-Good	No	REMOVE	LOT 85
1983	3	*Morus alba*	White Mulberry	D	3-Fair	No	REMOVE	LOT 85
1984	9	*Ulmus americana*	American Elm	D	3-Fair	No	REMOVE	LOT 85
1985	14	*Acer negundo*	Ash-Leaf Maple	D	3-Fair	No	REMOVE	LOT 85
1986	5	*Acer negundo*	Ash-Leaf Maple	D	3-Fair	No	REMOVE	LOT 85
1987	6	*Morus alba*	White Mulberry	D	3-Fair	No	REMOVE	LOT 85
1988	6	*Morus alba*	White Mulberry	D	4-Fair to Poor	No	REMOVE	LOT 85
1989	6	*Morus alba*	White Mulberry	D	3-Fair	No	REMOVE	LOT 85
1990	4	*Morus alba*	White Mulberry	D	4-Fair to Poor	No	REMOVE	LOT 85
1991	5	*Acer negundo*	Ash-Leaf Maple	D	4-Fair to Poor	No	REMOVE	LOT 85
1992	2	*Acer negundo*	Ash-Leaf Maple	D	5-Poor	No	REMOVE	LOT 85
1993	9x2	*Morus alba*	White Mulberry	D	4-Fair to Poor	No	REMOVE	LOT 85
1994	7	*Morus alba*	White Mulberry	D	4-Fair to Poor	No	REMOVE	LOT 85
1995	9	*Ulmus americana*	American Elm	D	3-Fair	No	REMOVE	LOT 85
1996	21	*Acer negundo*	Ash-Leaf Maple	D	3-Fair	No	REMOVE	LOT 85
1997	5	*Acer negundo*	Ash-Leaf Maple	D	3-Fair	No	REMOVE	LOT 84
1998	3	*Prunus serotina*	Black Cherry	C	3-Fair	No	REMOVE	LOT 84
1999	6	*Prunus serotina*	Black Cherry	C	3-Fair	No	REMOVE	LOT 84
2000	5	*Acer negundo*	Ash-Leaf Maple	D	3-Fair	No	REMOVE	LOT 84
2001	3	*Ulmus pumila*	Siberian Elm	D	4-Fair to Poor	No	REMOVE	LOT 84
2002	17	*Morus alba*	White Mulberry	D	4-Fair to Poor	No	REMOVE	LOT 84

10/16/2025 *(un-changed)*

TAG#	DBH (inches)	SPECIES NAME	COMMON NAME	SPECIES GROUP	CONDITION	BAT HABITAT	OUTCOME	LOCATION
2003	3	*Prunus serotina*	Black Cherry	C	4-Fair to Poor	No	REMOVE	LOT 84
2004	4	*Prunus serotina*	Black Cherry	C	3-Fair	No	REMOVE	LOT 84
2005	4	*Acer negundo*	Ash-Leaf Maple	D	3-Fair	No	REMOVE	LOT 84
2006	6	*Acer negundo*	Ash-Leaf Maple	D	3-Fair	No	REMOVE	LOT 84
2007	8	*Acer negundo*	Ash-Leaf Maple	D	3-Fair	No	REMOVE	LOT 84
2008	5	*Morus alba*	White Mulberry	D	3-Fair	No	REMOVE	LOT 84
2009	4	*Ulmus americana*	American Elm	D	3-Fair	No	REMOVE	LOT 84
2010	10	*Morus alba*	White Mulberry	D	3-Fair	No	REMOVE	LOT 84
2011	5	*Acer negundo*	Ash-Leaf Maple	D	3-Fair	No	REMOVE	LOT 84
2012	19x2	*Morus alba*	White Mulberry	D	3-Fair	No	REMOVE	LOT 84
2013	7x2	*Ulmus americana*	American Elm	D	3-Fair	No	REMOVE	LOT 84
2014	4	*Acer negundo*	Ash-Leaf Maple	D	4-Fair to Poor	No	REMOVE	LOT 84
2015	26	*Acer negundo*	Ash-Leaf Maple	D	4-Fair to Poor	No	REMOVE	LOT 84
2016	3	*Pyrus calleryana*	Ornamental Pear	A	4-Fair to Poor	No	REMOVE	LOT 83
2017	9x2	*Prunus serotina*	Black Cherry	C	3-Fair	No	REMOVE	LOT 83
2018	10	*Morus alba*	White Mulberry	D	3-Fair	No	REMOVE	LOT 83
2019	22x2	*Acer negundo*	Ash-Leaf Maple	D	3-Fair	No	REMOVE	LOT 83
2020	4	*Prunus serotina*	Black Cherry	C	3-Fair	No	REMOVE	LOT 83
2021	6	*Prunus serotina*	Black Cherry	C	3-Fair	No	REMOVE	LOT 83
2022	4	*Prunus serotina*	Black Cherry	C	3-Fair	No	REMOVE	LOT 83
2023	8	*Prunus serotina*	Black Cherry	C	2-Good	No	REMOVE	LOT 83
2024	14	*Prunus serotina*	Black Cherry	C	3-Fair	No	REMOVE	LOT 83
2025	5	*Prunus serotina*	Black Cherry	C	3-Fair	No	REMOVE	LOT 82
2026	11	*Morus alba*	White Mulberry	D	3-Fair	No	REMOVE	LOT 83
2027	10	*Acer negundo*	Ash-Leaf Maple	D	3-Fair	No	REMOVE	LOT 83
2028	13	*Acer negundo*	Ash-Leaf Maple	D	3-Fair	No	REMOVE	LOT 83
2029	15	*Acer negundo*	Ash-Leaf Maple	D	3-Fair	No	REMOVE	LOT 82
2030	14x2	*Morus alba*	White Mulberry	D	3-Fair	No	REMOVE	LOT 82
2031	8	*Acer negundo*	Ash-Leaf Maple	D	4-Fair to Poor	No	REMOVE	LOT 82
2032	11	*Prunus serotina*	Black Cherry	C	3-Fair	No	REMOVE	LOT 82
2033	4	*Morus alba*	White Mulberry	D	5-Poor	No	REMOVE	LOT 82
2034	20	*Acer negundo*	Ash-Leaf Maple	D	3-Fair	No	REMOVE	LOT 82
2035	18	*Acer negundo*	Ash-Leaf Maple	D	4-Fair to Poor	No	REMOVE	LOT 82

10/16/2025 *(un-changed)*

TAG#	DBH (inches)	SPECIES NAME	COMMON NAME	SPECIES GROUP	CONDITION	BAT HABITAT	OUTCOME	LOCATION
2036	8	*Prunus serotina*	Black Cherry	C	3-Fair	No	REMOVE	LOT 82
2037	8	*Morus alba*	White Mulberry	D	3-Fair	No	REMOVE	LOT 82
2038	5	*Pyrus calleryana*	Ornamental Pear	A	4-Fair to Poor	No	REMOVE	LOT 82
2039	32x2	*Morus alba*	White Mulberry	D	3-Fair	No	**PRESERVE**	OFF-SITE
2040	21x2	*Prunus serotina*	Black Cherry	C	3-Fair	No	REMOVE	LOT 82
2041	10	*Morus alba*	White Mulberry	D	3-Fair	No	REMOVE	LOT 82
2042	2x2	*Morus alba*	White Mulberry	D	3-Fair	No	REMOVE	LOT 82
2043	3	*Pyrus calleryana*	Ornamental Pear	A	3-Fair	No	REMOVE	LOT 82
2044	9	*Acer negundo*	Ash-Leaf Maple	D	3-Fair	No	REMOVE	LOT 82
2045	5	*Acer negundo*	Ash-Leaf Maple	D	3-Fair	No	**PRESERVE**	OFF-SITE
2046	13x2	*Morus alba*	White Mulberry	D	4-Fair to Poor	No	REMOVE	LOT 82
2047	7	*Ailanthus altissima*	Tree-of-Heaven	D	3-Fair	No	REMOVE	LOT 81
2048	5	*Prunus serotina*	Black Cherry	C	3-Fair	No	REMOVE	LOT 81
2049	5x4	*Morus alba*	White Mulberry	D	4-Fair to Poor	No	REMOVE	LOT 81
2050	2x2	*Ailanthus altissima*	Tree-of-Heaven	D	3-Fair	No	REMOVE	LOT 81
2051	4	*Ailanthus altissima*	Tree-of-Heaven	D	3-Fair	No	REMOVE	LOT 81
2052	13x2	*Ailanthus altissima*	Tree-of-Heaven	D	4-Fair to Poor	No	REMOVE	LOT 81
2053	3x3	*Acer negundo*	Ash-Leaf Maple	D	5-Poor	No	REMOVE	LOT 81
2054	3	*Ailanthus altissima*	Tree-of-Heaven	D	4-Fair to Poor	No	REMOVE	LOT 81
2055	5	*Prunus serotina*	Black Cherry	C	3-Fair	No	REMOVE	LOT 81
2056	11x3	*Morus alba*	White Mulberry	D	3-Fair	No	REMOVE	LOT 81
2057	13x2	*Ulmus pumila*	Siberian Elm	D	4-Fair to Poor	No	REMOVE	LOT 81
2058	7x2	*Morus alba*	White Mulberry	D	4-Fair to Poor	No	REMOVE	LOT 80
2059	9	*Morus alba*	White Mulberry	D	4-Fair to Poor	No	REMOVE	LOT 80
2060	3	*Pyrus calleryana*	Ornamental Pear	A	4-Fair to Poor	No	REMOVE	LOT 80
2061	6x2	*Ulmus pumila*	Siberian Elm	D	3-Fair	No	REMOVE	LOT 80
2062	6x2	*Ulmus pumila*	Siberian Elm	D	3-Fair	No	REMOVE	LOT 80
2063	10x3	*Pyrus calleryana*	Ornamental Pear	A	3-Fair	No	REMOVE	LOT 80
2064	10	*Ulmus pumila*	Siberian Elm	D	3-Fair	No	REMOVE	LOT 80
2065	7x2	*Acer negundo*	Ash-Leaf Maple	D	3-Fair	No	REMOVE	LOT 80
2066	6x5	*Morus alba*	White Mulberry	D	3-Fair	No	REMOVE	LOT 79
2067	5	*Acer negundo*	Ash-Leaf Maple	D	2-Good	No	REMOVE	LOT 79
2068	8x2	*Ulmus pumila*	Siberian Elm	D	3-Fair	No	REMOVE	LOT 79

10/16/2025 *(un-changed)*

TAG#	DBH (inches)	SPECIES NAME	COMMON NAME	SPECIES GROUP	CONDITION	BAT HABITAT	OUTCOME	LOCATION
2069	14x2	*Morus alba*	White Mulberry	D	3-Fair	No	REMOVE	LOT 79
2070	2	*Acer negundo*	Ash-Leaf Maple	D	3-Fair	No	REMOVE	LOT 79
2071	3	*Acer negundo*	Ash-Leaf Maple	D	3-Fair	No	REMOVE	LOT 79
2072	3x2	*Morus alba*	White Mulberry	D	3-Fair	No	REMOVE	LOT 79
2073	9x2	*Ulmus pumila*	Siberian Elm	D	3-Fair	No	REMOVE	LOT 79
2074	8	*Celtis occidentalis*	Common Hackberry	A	2-Good	No	REMOVE	LOT 79
2075	3	*Ulmus pumila*	Siberian Elm	D	3-Fair	No	REMOVE	LOT 79
2076	3	*Ulmus pumila*	Siberian Elm	D	3-Fair	No	REMOVE	LOT 79
2077	2	*Ulmus pumila*	Siberian Elm	D	3-Fair	No	REMOVE	LOT 79
2078	5	*Prunus serotina*	Black Cherry	C	3-Fair	No	REMOVE	LOT 79
2079	6	*Ulmus pumila*	Siberian Elm	D	2-Good	No	REMOVE	LOT 79
2080	4	*Juniperus virginiana*	Eastern Red-Cedar	B	4-Fair to Poor	No	REMOVE	LOT 79
2081	8	*Ulmus pumila*	Siberian Elm	D	3-Fair	No	REMOVE	LOT 79
2082	4	*Ulmus pumila*	Siberian Elm	D	3-Fair	No	REMOVE	LOT 79
2083	2	*Ulmus pumila*	Siberian Elm	D	3-Fair	No	REMOVE	LOT 79
2084	5	*Ulmus pumila*	Siberian Elm	D	3-Fair	No	REMOVE	LOT 79
2085	4	*Prunus serotina*	Black Cherry	C	3-Fair	No	REMOVE	LOT 78
2086	2	*Ulmus pumila*	Siberian Elm	D	3-Fair	No	REMOVE	LOT 78
2087	5	*Acer negundo*	Ash-Leaf Maple	D	3-Fair	No	REMOVE	LOT 78
2088	10	*Morus alba*	White Mulberry	D	4-Fair to Poor	No	REMOVE	LOT 78
2089	2	*Morus alba*	White Mulberry	D	4-Fair to Poor	No	REMOVE	LOT 78
2090	2	*Ulmus pumila*	Siberian Elm	D	4-Fair to Poor	No	REMOVE	LOT 78
2091	14	*Morus alba*	White Mulberry	D	4-Fair to Poor	No	REMOVE	LOT 78
2092	5	*Ulmus pumila*	Siberian Elm	D	4-Fair to Poor	No	REMOVE	LOT 78
2093	3	*Ulmus pumila*	Siberian Elm	D	4-Fair to Poor	No	REMOVE	LOT 78
2094	4	*Ulmus pumila*	Siberian Elm	D	4-Fair to Poor	No	REMOVE	LOT 78
2095	4	*Ulmus pumila*	Siberian Elm	D	4-Fair to Poor	No	REMOVE	LOT 78
2096	7x2	*Ulmus pumila*	Siberian Elm	D	4-Fair to Poor	No	REMOVE	LOT 78
2097	3	*Ulmus pumila*	Siberian Elm	D	4-Fair to Poor	No	REMOVE	LOT 78
2098	12x3	*Acer negundo*	Ash-Leaf Maple	D	3-Fair	No	REMOVE	LOT 78
2099	9	*Celtis occidentalis*	Common Hackberry	A	2-Good	No	REMOVE	LOT 78
2100	4	*Ulmus americana*	American Elm	D	3-Fair	No	REMOVE	LOT 77
2101	2	*Prunus serotina*	Black Cherry	C	3-Fair	No	REMOVE	LOT 77

10/16/2025 *(un-changed)*

TAG#	DBH (inches)	SPECIES NAME	COMMON NAME	SPECIES GROUP	CONDITION	BAT HABITAT	OUTCOME	LOCATION
2102	6	*Ulmus pumila*	Siberian Elm	D	3-Fair	No	REMOVE	LOT 77
2103	4	*Ulmus pumila*	Siberian Elm	D	3-Fair	No	REMOVE	LOT 77
2104	3	*Prunus serotina*	Black Cherry	C	3-Fair	No	REMOVE	LOT 77
2105	9x2	*Ulmus pumila*	Siberian Elm	D	3-Fair	No	REMOVE	LOT 77
2106	6	*Ulmus pumila*	Siberian Elm	D	3-Fair	No	REMOVE	LOT 77
2107	6	*Ulmus pumila*	Siberian Elm	D	3-Fair	No	REMOVE	LOT 77
2108	4	*Juniperus virginiana*	Eastern Red-Cedar	B	4-Fair to Poor	No	REMOVE	LOT 77
2109	12x2	*Acer negundo*	Ash-Leaf Maple	D	3-Fair	No	REMOVE	LOT 77
2110	4	*Acer negundo*	Ash-Leaf Maple	D	3-Fair	No	REMOVE	LOT 77
2111	6x2	*Acer saccharinum*	Silver Maple	C	2-Good	No	REMOVE	LOT 77
2112	9	*Ulmus pumila*	Siberian Elm	D	3-Fair	No	REMOVE	LOT 77
2113	5	*Ulmus pumila*	Siberian Elm	D	3-Fair	No	REMOVE	LOT 77
2114	5x2	*Malus spp.*	Apple Cultivar	B	4-Fair to Poor	No	REMOVE	LOT 77
2115	11	*Prunus serotina*	Black Cherry	C	3-Fair	No	REMOVE	LOT 77
2116	10x2	*Ulmus americana*	American Elm	D	2-Good	No	REMOVE	LOT 76
2117	18x2	*Prunus serotina*	Black Cherry	C	3-Fair	No	REMOVE	LOT 76
2118	3	*Ulmus pumila*	Siberian Elm	D	3-Fair	No	REMOVE	LOT 76
2119	5	*Prunus serotina*	Black Cherry	C	2-Good	No	REMOVE	LOT 76
2120	5	*Ulmus pumila*	Siberian Elm	D	4-Fair to Poor	No	REMOVE	LOT 76
2121	4	*Prunus serotina*	Black Cherry	C	2-Good	No	REMOVE	LOT 76
2122	5x2	*Ulmus pumila*	Siberian Elm	D	3-Fair	No	REMOVE	LOT 76
2123	9x2	*Acer negundo*	Ash-Leaf Maple	D	3-Fair	No	REMOVE	LOT 76
2124	8x3	*Acer negundo*	Ash-Leaf Maple	D	3-Fair	No	REMOVE	LOT 75
2125	3	*Pyrus calleryana*	Ornamental Pear	A	3-Fair	No	REMOVE	LOT 75
2126	7x3	*Morus alba*	White Mulberry	D	3-Fair	No	REMOVE	LOT 75
2127	8x3	*Morus alba*	White Mulberry	D	4-Fair to Poor	No	REMOVE	ROW
2128	5	*Ulmus pumila*	Siberian Elm	D	3-Fair	No	REMOVE	ROW
2129	2	*Acer negundo*	Ash-Leaf Maple	D	3-Fair	No	REMOVE	ROW
2130	10	*Crataegus spp.*	Hawthorn Cultivar	C	3-Fair	No	REMOVE	LOT 74
2131	8x2	*Pyrus calleryana*	Ornamental Pear	A	3-Fair	No	REMOVE	LOT 74
2132	7x2	*Morus alba*	White Mulberry	D	4-Fair to Poor	No	**PRESERVE**	OFF-SITE
2133	8	*Morus alba*	White Mulberry	D	4-Fair to Poor	No	**PRESERVE**	OFF-SITE
2134	17	*Prunus serotina*	Black Cherry	C	3-Fair	No	REMOVE	LOT 74

10/16/2025 *(un-changed)*

TAG#	DBH (inches)	SPECIES NAME	COMMON NAME	SPECIES GROUP	CONDITION	BAT HABITAT	OUTCOME	LOCATION
2135	9	*Prunus serotina*	Black Cherry	C	2-Good	No	REMOVE	LOT 74
2136	5x3	*Prunus serotina*	Black Cherry	C	3-Fair	No	REMOVE	LOT 74
2137	7	*Prunus serotina*	Black Cherry	C	3-Fair	No	REMOVE	LOT 57
2138	10	*Prunus serotina*	Black Cherry	C	3-Fair	No	REMOVE	LOT 57
2139	5	*Prunus serotina*	Black Cherry	C	3-Fair	No	REMOVE	LOT 57
2140	5	*Prunus serotina*	Black Cherry	C	2-Good	No	REMOVE	LOT 57
2141	5x3	*Morus alba*	White Mulberry	D	3-Fair	No	REMOVE	LOT 57
2142	3x2	*Morus alba*	White Mulberry	D	4-Fair to Poor	No	REMOVE	LOT 57
2143	6	*Prunus serotina*	Black Cherry	C	3-Fair	No	REMOVE	LOT 57
2144	3	*Acer negundo*	Ash-Leaf Maple	D	3-Fair	No	REMOVE	LOT 57
2145	15	*Prunus serotina*	Black Cherry	C	2-Good	No	REMOVE	LOT 56
2146	3	*Prunus serotina*	Black Cherry	C	3-Fair	No	REMOVE	LOT 56
2147	26x2	*Prunus serotina*	Black Cherry	C	3-Fair	No	REMOVE	LOT 56
2148	22	*Morus alba*	White Mulberry	D	3-Fair	No	REMOVE	LOT 56
2149	13	*Morus alba*	White Mulberry	D	3-Fair	No	REMOVE	LOT 56
2150	5	*Morus alba*	White Mulberry	D	3-Fair	No	REMOVE	LOT 56
2151	5	*Morus alba*	White Mulberry	D	3-Fair	No	REMOVE	LOT 56
2152	10	*Morus alba*	White Mulberry	D	3-Fair	No	REMOVE	LOT 56
2153	9	*Prunus serotina*	Black Cherry	C	3-Fair	No	REMOVE	LOT 56
2154	4	*Morus alba*	White Mulberry	D	3-Fair	No	REMOVE	LOT 56
2155	16x2	*Prunus serotina*	Black Cherry	C	3-Fair	No	REMOVE	LOT 56
2156	5	*Morus alba*	White Mulberry	D	4-Fair to Poor	No	REMOVE	LOT 56
2157	4	*Prunus serotina*	Black Cherry	C	3-Fair	No	REMOVE	LOT 56
2158	7	*Morus alba*	White Mulberry	D	3-Fair	No	REMOVE	LOT 55
2159	13	*Prunus serotina*	Black Cherry	C	3-Fair	No	REMOVE	LOT 56
2160	4	*Morus alba*	White Mulberry	D	3-Fair	No	REMOVE	LOT 55
2161	15	*Prunus serotina*	Black Cherry	C	4-Fair to Poor	No	REMOVE	LOT 55
2162	12x2	*Morus alba*	White Mulberry	D	4-Fair to Poor	No	REMOVE	LOT 55
2163	9	*Prunus serotina*	Black Cherry	C	5-Poor	No	REMOVE	LOT 55
2164	16	*Morus alba*	White Mulberry	D	3-Fair	No	**PRESERVE**	OFF-SITE
2165	28	*Morus alba*	White Mulberry	D	3-Fair	No	REMOVE	LOT 55
2166	26	*Morus alba*	White Mulberry	D	4-Fair to Poor	No	REMOVE	LOT 55
2167	3	*Prunus serotina*	Black Cherry	C	3-Fair	No	REMOVE	LOT 55

10/16/2025 *(un-changed)*

TAG#	DBH (inches)	SPECIES NAME	COMMON NAME	SPECIES GROUP	CONDITION	BAT HABITAT	OUTCOME	LOCATION
2168	6	*Prunus serotina*	Black Cherry	C	3-Fair	No	REMOVE	LOT 55
2169	9	*Prunus serotina*	Black Cherry	C	3-Fair	No	REMOVE	LOT 55
2170	9	*Prunus serotina*	Black Cherry	C	3-Fair	No	REMOVE	LOT 54
2171	5	*Prunus serotina*	Black Cherry	C	3-Fair	No	REMOVE	LOT 54
2172	10x3	*Prunus serotina*	Black Cherry	C	4-Fair to Poor	No	REMOVE	LOT 54
2173	2	*Prunus serotina*	Black Cherry	C	3-Fair	No	REMOVE	LOT 54
2174	5	*Prunus serotina*	Black Cherry	C	3-Fair	No	REMOVE	LOT 54
2175	3	*Prunus serotina*	Black Cherry	C	3-Fair	No	REMOVE	LOT 53
2176	3	*Prunus serotina*	Black Cherry	C	3-Fair	No	REMOVE	LOT 53
2177	7	*Prunus serotina*	Black Cherry	C	2-Good	No	REMOVE	LOT 53
2178	6x5	*Malus spp.*	Apple Cultivar	B	4-Fair to Poor	No	REMOVE	LOT 53
2179	3x2	*Prunus serotina*	Black Cherry	C	3-Fair	No	REMOVE	LOT 53
2180	5	*Ailanthus altissima*	Tree-of-Heaven	D	4-Fair to Poor	No	REMOVE	LOT 53
2181	9x6	*Morus alba*	White Mulberry	D	3-Fair	No	REMOVE	LOT 53
2182	4x2	*Prunus serotina*	Black Cherry	C	3-Fair	No	REMOVE	LOT 53
2183	7x3	*Prunus serotina*	Black Cherry	C	3-Fair	No	REMOVE	LOT 52
2184	12x2	*Acer negundo*	Ash-Leaf Maple	D	3-Fair	No	REMOVE	LOT 51
2185	7	*Ulmus americana*	American Elm	D	3-Fair	No	REMOVE	LOT 51
2186	13	*Ulmus pumila*	Siberian Elm	D	2-Good	No	REMOVE	LOT 51
2187	8x3	*Morus alba*	White Mulberry	D	3-Fair	No	REMOVE	LOT 50
2188	4	*Juniperus virginiana*	Eastern Red-Cedar	B	2-Good	No	REMOVE	LOT 50
2189	4	*Juniperus virginiana*	Eastern Red-Cedar	B	2-Good	No	REMOVE	LOT 50
2190	3	*Acer negundo*	Ash-Leaf Maple	D	3-Fair	No	REMOVE	LOT 50
2191	4	*Acer negundo*	Ash-Leaf Maple	D	3-Fair	No	REMOVE	LOT 50
2192	10x2	*Morus alba*	White Mulberry	D	3-Fair	No	REMOVE	LOT 50
2193	8x6	*Morus alba*	White Mulberry	D	3-Fair	No	REMOVE	LOT 49
2194	6	*Acer negundo*	Ash-Leaf Maple	D	3-Fair	No	REMOVE	LOT 49
2195	7	*Ulmus pumila*	Siberian Elm	D	3-Fair	No	REMOVE	LOT 49
2196	3	*Pinus sylvestris*	Scots Pine	D	3-Fair	No	REMOVE	LOT 49
2197	10x2	*Pyrus calleryana*	Ornamental Pear	A	3-Fair	No	REMOVE	LOT 49
2198	10x3	*Morus alba*	White Mulberry	D	3-Fair	No	REMOVE	LOT 49
2199	2x2	*Malus spp.*	Apple Cultivar	B	4-Fair to Poor	No	REMOVE	LOT 49
2200	5x4	*Morus alba*	White Mulberry	D	3-Fair	No	REMOVE	LOT 48

10/16/2025 *(un-changed)*

TAG#	DBH (inches)	SPECIES NAME	COMMON NAME	SPECIES GROUP	CONDITION	BAT HABITAT	OUTCOME	LOCATION
2201	13	*Ulmus americana*	American Elm	D	3-Fair	No	REMOVE	LOT 48
2202	6	*Morus alba*	White Mulberry	D	3-Fair	No	REMOVE	LOT 48
2203	9x3	*Morus alba*	White Mulberry	D	3-Fair	No	REMOVE	LOT 48
2204	3	*Juniperus virginiana*	Eastern Red-Cedar	B	3-Fair	No	REMOVE	LOT 48
2205	8x3	*Morus alba*	White Mulberry	D	3-Fair	No	REMOVE	LOT 48
2206	11	*Ulmus pumila*	Siberian Elm	D	3-Fair	No	REMOVE	LOT 47
2207	10	*Morus alba*	White Mulberry	D	3-Fair	No	REMOVE	LOT 47
2208	4x2	*Celtis occidentalis*	Common Hackberry	A	2-Good	No	**PRESERVE**	OFF-SITE
2209	11x2	*Morus alba*	White Mulberry	D	3-Fair	No	REMOVE	LOT 47
2210	4	*Morus alba*	White Mulberry	D	3-Fair	No	REMOVE	LOT 47
2211	3	*Morus alba*	White Mulberry	D	3-Fair	No	REMOVE	LOT 47
2212	7	*Prunus serotina*	Black Cherry	C	3-Fair	No	REMOVE	LOT 47
2213	5	*Prunus serotina*	Black Cherry	C	5-Poor	No	REMOVE	LOT 47
2214	6	*Acer negundo*	Ash-Leaf Maple	D	4-Fair to Poor	No	REMOVE	LOT 46
2215	10	*Morus alba*	White Mulberry	D	3-Fair	No	REMOVE	LOT 47
2216	2	*Morus alba*	White Mulberry	D	3-Fair	No	REMOVE	LOT 47
2217	14	*Acer negundo*	Ash-Leaf Maple	D	3-Fair	No	REMOVE	LOT 47
2218	3	*Morus alba*	White Mulberry	D	3-Fair	No	REMOVE	LOT 47
2219	2	*Morus alba*	White Mulberry	D	3-Fair	No	REMOVE	LOT 47
2220	4	*Morus alba*	White Mulberry	D	3-Fair	No	**PRESERVE**	OFF-SITE
2221	20x2	*Acer negundo*	Ash-Leaf Maple	D	3-Fair	No	**PRESERVE**	OFF-SITE
2222	4	*Morus alba*	White Mulberry	D	3-Fair	No	REMOVE	LOT 47
2223	15	*Acer negundo*	Ash-Leaf Maple	D	4-Fair to Poor	No	**PRESERVE**	OFF-SITE
2224	16	*Morus alba*	White Mulberry	D	3-Fair	No	**PRESERVE**	OFF-SITE
2225	7	*Morus alba*	White Mulberry	D	3-Fair	No	**PRESERVE**	OFF-SITE
2226	13	*Acer negundo*	Ash-Leaf Maple	D	3-Fair	No	**PRESERVE**	OFF-SITE
2227	12x2	*Acer negundo*	Ash-Leaf Maple	D	3-Fair	No	REMOVE	LOT 47
2228	7	*Morus alba*	White Mulberry	D	4-Fair to Poor	No	REMOVE	LOT 46
2229	9	*Prunus serotina*	Black Cherry	C	6-Dead	No	**PRESERVE**	OFF-SITE
2230	11	*Prunus serotina*	Black Cherry	C	2-Good	No	**PRESERVE**	OFF-SITE
2231	13	*Prunus serotina*	Black Cherry	C	3-Fair	No	**PRESERVE**	OFF-SITE
2232	14	*Morus alba*	White Mulberry	D	3-Fair	No	REMOVE	LOT 47
2233	4	*Prunus serotina*	Black Cherry	C	3-Fair	No	REMOVE	LOT 47

10/16/2025 *(un-changed)*

TAG#	DBH (inches)	SPECIES NAME	COMMON NAME	SPECIES GROUP	CONDITION	BAT HABITAT	OUTCOME	LOCATION
2234	13	*Morus alba*	White Mulberry	D	4-Fair to Poor	No	REMOVE	LOT 47
2235	14	*Morus alba*	White Mulberry	D	4-Fair to Poor	No	REMOVE	LOT 46
2236	3	*Morus alba*	White Mulberry	D	4-Fair to Poor	No	REMOVE	LOT 46
2237	22	*Acer negundo*	Ash-Leaf Maple	D	3-Fair	No	REMOVE	LOT 46
2238	5	*Prunus serotina*	Black Cherry	C	3-Fair	No	**PRESERVE**	OFF-SITE
2239	10	*Prunus serotina*	Black Cherry	C	4-Fair to Poor	No	**PRESERVE**	OFF-SITE
2240	9	*Prunus serotina*	Black Cherry	C	4-Fair to Poor	No	**PRESERVE**	OFF-SITE
2241	12	*Morus alba*	White Mulberry	D	3-Fair	No	**PRESERVE**	OFF-SITE
2242	9	*Prunus serotina*	Black Cherry	C	3-Fair	No	REMOVE	LOT 46
2243	5	*Prunus serotina*	Black Cherry	C	3-Fair	No	REMOVE	LOT 46
2244	11	*Prunus serotina*	Black Cherry	C	4-Fair to Poor	No	REMOVE	LOT 46
2245	12	*Prunus serotina*	Black Cherry	C	3-Fair	No	REMOVE	LOT 46
2246	2	*Acer negundo*	Ash-Leaf Maple	D	3-Fair	No	REMOVE	LOT 46
2247	4	*Acer negundo*	Ash-Leaf Maple	D	3-Fair	No	REMOVE	LOT 46
2248	5	*Acer negundo*	Ash-Leaf Maple	D	3-Fair	No	REMOVE	LOT 46
2249	3	*Acer negundo*	Ash-Leaf Maple	D	4-Fair to Poor	No	REMOVE	LOT 46
2250	4	*Acer negundo*	Ash-Leaf Maple	D	3-Fair	No	REMOVE	LOT 46
2251	7	*Acer negundo*	Ash-Leaf Maple	D	4-Fair to Poor	No	REMOVE	LOT 46
2252	9	*Morus alba*	White Mulberry	D	3-Fair	No	REMOVE	LOT 46
2253	15	*Morus alba*	White Mulberry	D	3-Fair	No	REMOVE	LOT 46
2254	14	*Morus alba*	White Mulberry	D	4-Fair to Poor	No	REMOVE	LOT 46
2255	9	*Prunus serotina*	Black Cherry	C	3-Fair	No	REMOVE	LOT 46
2256	14	*Acer negundo*	Ash-Leaf Maple	D	5-Poor	Yes	**PRESERVE**	OFF-SITE
2257	2	*Morus alba*	White Mulberry	D	3-Fair	No	**PRESERVE**	OFF-SITE
2258	11	*Prunus serotina*	Black Cherry	C	3-Fair	No	**PRESERVE**	OFF-SITE
2259	6	*Prunus serotina*	Black Cherry	C	3-Fair	No	**PRESERVE**	OFF-SITE
2260	6	*Morus alba*	White Mulberry	D	3-Fair	No	**PRESERVE**	OFF-SITE
2261	11	*Morus alba*	White Mulberry	D	3-Fair	No	**PRESERVE**	OFF-SITE
2262	9	*Prunus serotina*	Black Cherry	C	3-Fair	No	**PRESERVE**	OFF-SITE
2263	6	*Prunus serotina*	Black Cherry	C	3-Fair	No	REMOVE	LOT 46
2264	14	*Acer negundo*	Ash-Leaf Maple	D	3-Fair	No	**PRESERVE**	OFF-SITE
2265	13	*Morus alba*	White Mulberry	D	4-Fair to Poor	No	REMOVE	LOT 46
2266	15	*Acer negundo*	Ash-Leaf Maple	D	3-Fair	No	REMOVE	LOT 46

10/16/2025 *(un-changed)*

TAG#	DBH (inches)	SPECIES NAME	COMMON NAME	SPECIES GROUP	CONDITION	BAT HABITAT	OUTCOME	LOCATION
2267	6	*Morus alba*	White Mulberry	D	3-Fair	No	REMOVE	LOT 46
2268	7	*Morus alba*	White Mulberry	D	4-Fair to Poor	No	REMOVE	LOT 46
2269	10	*Acer negundo*	Ash-Leaf Maple	D	5-Poor	No	REMOVE	LOT 46
2270	20	*Morus alba*	White Mulberry	D	3-Fair	No	REMOVE	LOT 46
2271	2	*Acer negundo*	Ash-Leaf Maple	D	3-Fair	No	REMOVE	LOT 46
2272	5	*Acer negundo*	Ash-Leaf Maple	D	4-Fair to Poor	No	REMOVE	LOT 46
2273	4	*Acer negundo*	Ash-Leaf Maple	D	4-Fair to Poor	No	REMOVE	LOT 46
2274	3	*Acer negundo*	Ash-Leaf Maple	D	4-Fair to Poor	No	REMOVE	LOT 46
2275	5	*Prunus serotina*	Black Cherry	C	3-Fair	No	REMOVE	LOT 46
2276	6	*Morus alba*	White Mulberry	D	3-Fair	No	REMOVE	LOT 46
2277	7	*Acer negundo*	Ash-Leaf Maple	D	3-Fair	No	REMOVE	LOT 46
2278	8	*Acer negundo*	Ash-Leaf Maple	D	4-Fair to Poor	No	REMOVE	LOT 46
2279	8	*Prunus serotina*	Black Cherry	C	3-Fair	No	REMOVE	LOT 46
2280	15	*Morus alba*	White Mulberry	D	3-Fair	No	**PRESERVE**	OFF-SITE
2281	14	*Morus alba*	White Mulberry	D	3-Fair	No	**PRESERVE**	OFF-SITE
2282	5	*Morus alba*	White Mulberry	D	4-Fair to Poor	No	**PRESERVE**	OFF-SITE
2283	9	*Morus alba*	White Mulberry	D	3-Fair	No	**PRESERVE**	OFF-SITE
2284	25	*Acer negundo*	Ash-Leaf Maple	D	3-Fair	No	**PRESERVE**	OFF-SITE
2285	4	*Acer negundo*	Ash-Leaf Maple	D	3-Fair	No	REMOVE	LOT 45
2286	5	*Acer negundo*	Ash-Leaf Maple	D	4-Fair to Poor	No	REMOVE	LOT 45
2287	9	*Ulmus pumila*	Siberian Elm	D	3-Fair	No	REMOVE	LOT 45
2288	5	*Ulmus pumila*	Siberian Elm	D	5-Poor	No	REMOVE	LOT 45
2289	11	*Ulmus pumila*	Siberian Elm	D	4-Fair to Poor	No	REMOVE	LOT 45
2290	5	*Ulmus pumila*	Siberian Elm	D	4-Fair to Poor	No	REMOVE	LOT 45
2291	6	*Malus spp.*	Apple Cultivar	B	5-Poor	No	REMOVE	LOT 45
2292	8	*Acer negundo*	Ash-Leaf Maple	D	4-Fair to Poor	No	REMOVE	LOT 45
2293	5	*Morus alba*	White Mulberry	D	3-Fair	No	REMOVE	LOT 45
2294	8	*Morus alba*	White Mulberry	D	3-Fair	No	REMOVE	LOT 45
2295	9	*Morus alba*	White Mulberry	D	3-Fair	No	REMOVE	LOT 45
2296	23x2	*Prunus serotina*	Black Cherry	C	4-Fair to Poor	Yes	**PRESERVE**	OFF-SITE
2297	14	*Prunus serotina*	Black Cherry	C	3-Fair	No	**PRESERVE**	OFF-SITE
2298	10	*Acer platanoides*	Norway Maple	B	3-Fair	No	REMOVE	LOT 45
2299	9	*Acer negundo*	Ash-Leaf Maple	D	3-Fair	No	REMOVE	LOT 45

10/16/2025 *(un-changed)*

TAG#	DBH (inches)	SPECIES NAME	COMMON NAME	SPECIES GROUP	CONDITION	BAT HABITAT	OUTCOME	LOCATION
2300	3	*Morus alba*	White Mulberry	D	3-Fair	No	REMOVE	LOT 45
2301	12	*Ulmus americana*	American Elm	D	3-Fair	No	REMOVE	LOT 45
2302	7	*Acer negundo*	Ash-Leaf Maple	D	3-Fair	No	REMOVE	LOT 45
2303	4	*Acer negundo*	Ash-Leaf Maple	D	3-Fair	No	REMOVE	LOT 45
2304	4	*Acer negundo*	Ash-Leaf Maple	D	3-Fair	No	REMOVE	LOT 45
2305	13x2	*Ulmus pumila*	Siberian Elm	D	3-Fair	No	REMOVE	LOT 45
2306	5	*Morus alba*	White Mulberry	D	3-Fair	No	REMOVE	LOT 45
2307	8	*Morus alba*	White Mulberry	D	3-Fair	No	REMOVE	LOT 45
2308	9	*Morus alba*	White Mulberry	D	3-Fair	No	REMOVE	LOT 45
2309	4	*Morus alba*	White Mulberry	D	3-Fair	No	REMOVE	LOT 45
2310	5x2	*Morus alba*	White Mulberry	D	3-Fair	No	REMOVE	LOT 45
2311	10	*Morus alba*	White Mulberry	D	3-Fair	No	REMOVE	LOT 44
2312	11	*Morus alba*	White Mulberry	D	3-Fair	No	REMOVE	LOT 45
2313	16	*Prunus serotina*	Black Cherry	C	3-Fair	No	REMOVE	LOT 44
2314	13	*Acer negundo*	Ash-Leaf Maple	D	4-Fair to Poor	No	REMOVE	LOT 44
2315	10	*Morus alba*	White Mulberry	D	3-Fair	No	**PRESERVE**	OFF-SITE
2316	18x2	*Prunus serotina*	Black Cherry	C	5-Poor	No	**PRESERVE**	OFF-SITE
2317	9	*Acer negundo*	Ash-Leaf Maple	D	3-Fair	No	**PRESERVE**	OFF-SITE
2318	18x5	*Prunus serotina*	Black Cherry	C	3-Fair	No	REMOVE	LOT 44
2319	10	*Ailanthus altissima*	Tree-of-Heaven	D	4-Fair to Poor	No	REMOVE	LOT 44
2320	7	*Ailanthus altissima*	Tree-of-Heaven	D	3-Fair	No	REMOVE	LOT 44
2321	8	*Morus alba*	White Mulberry	D	3-Fair	No	REMOVE	LOT 44
2322	2	*Morus alba*	White Mulberry	D	4-Fair to Poor	No	REMOVE	LOT 44
2323	7x2	*Ailanthus altissima*	Tree-of-Heaven	D	4-Fair to Poor	No	REMOVE	LOT 44
2324	12	*Morus alba*	White Mulberry	D	3-Fair	No	REMOVE	LOT 44
2325	5	*Morus alba*	White Mulberry	D	3-Fair	No	REMOVE	LOT 44
2326	12x7	*Prunus serotina*	Black Cherry	C	3-Fair	No	**PRESERVE**	OFF-SITE
2327	9	*Acer negundo*	Ash-Leaf Maple	D	4-Fair to Poor	No	REMOVE	LOT 43
2328	29	*Acer negundo*	Ash-Leaf Maple	D	4-Fair to Poor	Yes	REMOVE	LOT 43
2329	7	*Acer negundo*	Ash-Leaf Maple	D	4-Fair to Poor	No	REMOVE	LOT 43
2330	8	*Morus alba*	White Mulberry	D	3-Fair	No	REMOVE	LOT 43
2331	7	*Morus alba*	White Mulberry	D	3-Fair	No	REMOVE	LOT 43
2332	3	*Prunus serotina*	Black Cherry	C	3-Fair	No	REMOVE	LOT 43

10/16/2025 *(un-changed)*

TAG#	DBH (inches)	SPECIES NAME	COMMON NAME	SPECIES GROUP	CONDITION	BAT HABITAT	OUTCOME	LOCATION
2333	12	*Ulmus pumila*	Siberian Elm	D	3-Fair	No	REMOVE	LOT 43
2334	10	*Acer negundo*	Ash-Leaf Maple	D	3-Fair	No	REMOVE	LOT 43
2335	22	*Morus alba*	White Mulberry	D	3-Fair	No	REMOVE	LOT 43
2336	5	*Morus alba*	White Mulberry	D	3-Fair	No	REMOVE	LOT 43
2337	41	*Prunus serotina*	Black Cherry	C	3-Fair	No	REMOVE	LOT 43
2338	11	*Prunus serotina*	Black Cherry	C	3-Fair	No	**PRESERVE**	OFF-SITE
2339	14	*Morus alba*	White Mulberry	D	3-Fair	No	REMOVE	LOT 43
2340	10	*Morus alba*	White Mulberry	D	4-Fair to Poor	No	**PRESERVE**	OFF-SITE
2341	24x2	*Prunus serotina*	Black Cherry	C	4-Fair to Poor	No	**PRESERVE**	OFF-SITE
2342	13	*Acer negundo*	Ash-Leaf Maple	D	3-Fair	No	REMOVE	LOT 43
2343	5	*Morus alba*	White Mulberry	D	4-Fair to Poor	No	REMOVE	LOT 43
2344	9	*Acer negundo*	Ash-Leaf Maple	D	3-Fair	No	REMOVE	LOT 43
2345	14	*Acer negundo*	Ash-Leaf Maple	D	3-Fair	No	REMOVE	LOT 43
2346	11	*Acer negundo*	Ash-Leaf Maple	D	4-Fair to Poor	No	REMOVE	LOT 43
2347	10	*Acer negundo*	Ash-Leaf Maple	D	4-Fair to Poor	No	REMOVE	LOT 42
2348	6	*Morus alba*	White Mulberry	D	3-Fair	No	REMOVE	LOT 42
2349	8	*Acer negundo*	Ash-Leaf Maple	D	3-Fair	No	REMOVE	LOT 42
2350	5	*Morus alba*	White Mulberry	D	3-Fair	No	**PRESERVE**	OFF-SITE
2351	13	*Acer negundo*	Ash-Leaf Maple	D	3-Fair	No	**PRESERVE**	OFF-SITE
2352	9	*Acer negundo*	Ash-Leaf Maple	D	3-Fair	No	**PRESERVE**	OFF-SITE
2353	11x2	*Acer negundo*	Ash-Leaf Maple	D	5-Poor	No	**PRESERVE**	OFF-SITE
2354	16	*Acer negundo*	Ash-Leaf Maple	D	3-Fair	No	REMOVE	LOT 42
2355	11	*Acer negundo*	Ash-Leaf Maple	D	3-Fair	No	REMOVE	OUTLOT D
2356	18x2	*Ulmus pumila*	Siberian Elm	D	3-Fair	No	REMOVE	OUTLOT D
2357	11	*Celtis occidentalis*	Common Hackberry	A	2-Good	No	**PRESERVE**	OUTLOT D
2358	2	*Celtis occidentalis*	Common Hackberry	A	3-Fair	No	**PRESERVE**	OUTLOT D
2359	3	*Celtis occidentalis*	Common Hackberry	A	3-Fair	No	**PRESERVE**	OFF-SITE
2360	7x2	*Acer negundo*	Ash-Leaf Maple	D	3-Fair	No	**PRESERVE**	OFF-SITE
2361	17x3	*Acer negundo*	Ash-Leaf Maple	D	4-Fair to Poor	No	REMOVE	OUTLOT D
2362	19x2	*Acer negundo*	Ash-Leaf Maple	D	3-Fair	No	**PRESERVE**	OFF-SITE
2363	11x2	*Prunus serotina*	Black Cherry	C	3-Fair	No	REMOVE	OUTLOT D
2364	12	*Acer negundo*	Ash-Leaf Maple	D	3-Fair	No	REMOVE	OUTLOT D
2365	7x2	*Prunus serotina*	Black Cherry	C	2-Good	No	REMOVE	OUTLOT D

10/16/2025 *(un-changed)*

TAG#	DBH (inches)	SPECIES NAME	COMMON NAME	SPECIES GROUP	CONDITION	BAT HABITAT	OUTCOME	LOCATION
2366	12x2	*Prunus serotina*	Black Cherry	C	2-Good	No	REMOVE	OUTLOT D
2367	6x2	*Prunus serotina*	Black Cherry	C	4-Fair to Poor	No	REMOVE	OUTLOT D
2368	10	*Prunus serotina*	Black Cherry	C	3-Fair	No	**PRESERVE**	OFF-SITE
2369	6	*Morus alba*	White Mulberry	D	3-Fair	No	**PRESERVE**	OFF-SITE
2370	14	*Acer negundo*	Ash-Leaf Maple	D	4-Fair to Poor	No	REMOVE	OUTLOT D
2371	12	*Acer negundo*	Ash-Leaf Maple	D	3-Fair	No	REMOVE	OUTLOT D
2372	24x2	*Ulmus pumila*	Siberian Elm	D	3-Fair	No	REMOVE	OUTLOT D
2373	9	*Morus alba*	White Mulberry	D	3-Fair	No	REMOVE	OUTLOT D
2374	7x2	*Morus alba*	White Mulberry	D	3-Fair	No	REMOVE	OUTLOT D
2375	4x2	*Morus alba*	White Mulberry	D	4-Fair to Poor	No	REMOVE	OUTLOT D
2376	11x2	*Acer negundo*	Ash-Leaf Maple	D	3-Fair	No	REMOVE	OUTLOT D
2377	18	*Acer negundo*	Ash-Leaf Maple	D	3-Fair	No	REMOVE	OUTLOT D
2378	9	*Acer negundo*	Ash-Leaf Maple	D	3-Fair	No	REMOVE	OUTLOT D
2379	21	*Ulmus pumila*	Siberian Elm	D	3-Fair	No	REMOVE	OUTLOT D
2380	4	*Ulmus pumila*	Siberian Elm	D	3-Fair	No	REMOVE	OUTLOT D
2381	7x2	*Acer negundo*	Ash-Leaf Maple	D	3-Fair	No	REMOVE	OUTLOT D
2382	15x2	*Ulmus pumila*	Siberian Elm	D	3-Fair	No	REMOVE	OUTLOT D
2383	14x2	*Acer negundo*	Ash-Leaf Maple	D	3-Fair	No	REMOVE	OUTLOT D
2384	5	*Morus alba*	White Mulberry	D	3-Fair	No	REMOVE	OUTLOT D
2385	3	*Prunus serotina*	Black Cherry	C	3-Fair	No	REMOVE	OUTLOT D
2386	3	*Acer negundo*	Ash-Leaf Maple	D	3-Fair	No	REMOVE	OUTLOT D
2387	12x2	*Acer negundo*	Ash-Leaf Maple	D	3-Fair	No	REMOVE	OUTLOT D
2388	3	*Morus alba*	White Mulberry	D	3-Fair	No	REMOVE	OUTLOT D
2389	10x2	*Acer negundo*	Ash-Leaf Maple	D	3-Fair	No	REMOVE	OUTLOT D
2390	4x2	*Acer negundo*	Ash-Leaf Maple	D	4-Fair to Poor	No	**PRESERVE**	OFF-SITE
2391	3	*Morus alba*	White Mulberry	D	4-Fair to Poor	No	**PRESERVE**	OFF-SITE
2392	26x4	*Acer negundo*	Ash-Leaf Maple	D	3-Fair	No	**PRESERVE**	OFF-SITE
2393	13x3	*Acer negundo*	Ash-Leaf Maple	D	3-Fair	No	**PRESERVE**	OFF-SITE
2394	12x4	*Acer negundo*	Ash-Leaf Maple	D	3-Fair	No	REMOVE	OUTLOT D
2395	8x3	*Morus alba*	White Mulberry	D	3-Fair	No	REMOVE	OUTLOT D
2396	2	*Juniperus virginiana*	Eastern Red-Cedar	B	3-Fair	No	REMOVE	OUTLOT D
2397	10x2	*Acer negundo*	Ash-Leaf Maple	D	3-Fair	No	**PRESERVE**	OUTLOT D
2398	3	*Malus spp.*	Apple Cultivar	B	4-Fair to Poor	No	**PRESERVE**	OUTLOT D

10/16/2025 *(un-changed)*

TAG#	DBH (inches)	SPECIES NAME	COMMON NAME	SPECIES GROUP	CONDITION	BAT HABITAT	OUTCOME	LOCATION
2399	14x2	*Prunus serotina*	Black Cherry	C	2-Good	No	**PRESERVE**	OUTLOT D
2400	9	*Prunus serotina*	Black Cherry	C	2-Good	No	**PRESERVE**	OUTLOT D
2401	28	*Acer negundo*	Ash-Leaf Maple	D	4-Fair to Poor	No	**PRESERVE**	OUTLOT D
2402	15x4	*Morus alba*	White Mulberry	D	4-Fair to Poor	No	**PRESERVE**	OUTLOT D
2403	4	*Acer negundo*	Ash-Leaf Maple	D	4-Fair to Poor	No	**PRESERVE**	OUTLOT D
2404	10x4	*Acer negundo*	Ash-Leaf Maple	D	3-Fair	No	**PRESERVE**	OUTLOT D
2405	7	*Morus alba*	White Mulberry	D	3-Fair	No	**PRESERVE**	OUTLOT D
2406	6x2	*Acer negundo*	Ash-Leaf Maple	D	3-Fair	No	**PRESERVE**	OUTLOT D
2407	6	*Morus alba*	White Mulberry	D	3-Fair	No	**PRESERVE**	OUTLOT C
2408	6x2	*Morus alba*	White Mulberry	D	3-Fair	No	**PRESERVE**	OUTLOT C
2409	10	*Morus alba*	White Mulberry	D	3-Fair	No	**PRESERVE**	OUTLOT C
2410	5	*Morus alba*	White Mulberry	D	3-Fair	No	**PRESERVE**	OUTLOT C
2411	2x2	*Juniperus virginiana*	Eastern Red-Cedar	B	3-Fair	No	**PRESERVE**	OUTLOT C
2412	10x2	*Morus alba*	White Mulberry	D	3-Fair	No	**PRESERVE**	OUTLOT C
2413	5	*Ulmus pumila*	Siberian Elm	D	3-Fair	No	**PRESERVE**	OUTLOT C
2414	28	*Acer negundo*	Ash-Leaf Maple	D	5-Poor	No	**PRESERVE**	OUTLOT C
2415	6x2	*Prunus serotina*	Black Cherry	C	3-Fair	No	**PRESERVE**	OUTLOT C
2416	9	*Morus alba*	White Mulberry	D	3-Fair	No	**PRESERVE**	OUTLOT C
2417	10x2	*Morus alba*	White Mulberry	D	3-Fair	No	**PRESERVE**	OUTLOT C
2418	5	*Morus alba*	White Mulberry	D	3-Fair	No	**PRESERVE**	OUTLOT C
2419	4	*Prunus serotina*	Black Cherry	C	3-Fair	No	**PRESERVE**	OUTLOT C
2420	10	*Morus alba*	White Mulberry	D	4-Fair to Poor	No	**PRESERVE**	OUTLOT C
2421	46	*Ulmus pumila*	Siberian Elm	D	4-Fair to Poor	No	**PRESERVE**	OUTLOT C
2422	13	*Morus alba*	White Mulberry	D	3-Fair	No	**PRESERVE**	OUTLOT C
2423	5	*Prunus serotina*	Black Cherry	C	3-Fair	No	**PRESERVE**	OUTLOT C
2424	6	*Prunus serotina*	Black Cherry	C	3-Fair	No	**PRESERVE**	OUTLOT C
2425	4	*Morus alba*	White Mulberry	D	3-Fair	No	**PRESERVE**	OUTLOT C
2426	9x2	*Morus alba*	White Mulberry	D	3-Fair	No	**PRESERVE**	OUTLOT C
2427	6	*Morus alba*	White Mulberry	D	3-Fair	No	**PRESERVE**	OUTLOT C
2428	10	*Morus alba*	White Mulberry	D	3-Fair	No	**PRESERVE**	OUTLOT C
2429	6	*Morus alba*	White Mulberry	D	3-Fair	No	REMOVE	NWC BASIN
2430	4	*Morus alba*	White Mulberry	D	4-Fair to Poor	No	REMOVE	NWC BASIN
2431	8	*Morus alba*	White Mulberry	D	3-Fair	No	REMOVE	NWC BASIN
2432	4	*Ulmus pumila*	Siberian Elm	D	4-Fair to Poor	No	REMOVE	NWC BASIN
2433	8	*Ulmus pumila*	Siberian Elm	D	3-Fair	No	REMOVE	NWC BASIN
2434	7	*Morus alba*	White Mulberry	D	3-Fair	No	REMOVE	NWC BASIN
2435	8	*Ulmus pumila*	Siberian Elm	D	3-Fair	No	REMOVE	NWC BASIN

10/16/2025 *(un-changed)*

TAG#	DBH (inches)	SPECIES NAME	COMMON NAME	SPECIES GROUP	CONDITION	BAT HABITAT	OUTCOME	LOCATION
2436	7	*Ulmus americana*	American Elm	D	3-Fair	No	**PRESERVE**	OFF-SITE
2437	8	*Morus alba*	White Mulberry	D	4-Fair to Poor	No	REMOVE	NWC BASIN
2438	13	*Morus alba*	White Mulberry	D	4-Fair to Poor	No	REMOVE	NWC BASIN
2439	3	*Morus alba*	White Mulberry	D	5-Poor	No	REMOVE	NWC BASIN
2440	7	*Morus alba*	White Mulberry	D	3-Fair	No	REMOVE	NWC BASIN
2441	3	*Morus alba*	White Mulberry	D	4-Fair to Poor	No	REMOVE	NWC BASIN
2442	4	*Acer negundo*	Ash-Leaf Maple	D	4-Fair to Poor	No	REMOVE	NWC BASIN
2443	2	*Morus alba*	White Mulberry	D	5-Poor	No	REMOVE	NWC BASIN
2444	18	*Acer saccharinum*	Silver Maple	C	2-Good	No	REMOVE	NWC BASIN
2445	2	*Ulmus americana*	American Elm	D	3-Fair	No	REMOVE	NWC BASIN
2446	10	*Morus alba*	White Mulberry	D	3-Fair	No	REMOVE	NWC BASIN
2447	9	*Ulmus pumila*	Siberian Elm	D	3-Fair	No	REMOVE	NWC BASIN
2448	4	*Morus alba*	White Mulberry	D	3-Fair	No	REMOVE	NWC BASIN
2449	11	*Ulmus americana*	American Elm	D	3-Fair	No	REMOVE	NWC BASIN
2450	2	*Ulmus americana*	American Elm	D	3-Fair	No	REMOVE	NWC BASIN
2451	8	*Morus alba*	White Mulberry	D	5-Poor	No	REMOVE	NWC BASIN
2452	13	*Ulmus americana*	American Elm	D	3-Fair	No	REMOVE	NWC BASIN
2453	5	*Ulmus americana*	American Elm	D	2-Good	No	REMOVE	NWC BASIN
2454	3	*Ulmus americana*	American Elm	D	2-Good	No	REMOVE	NWC BASIN
2455	5	*Ulmus americana*	American Elm	D	3-Fair	No	**PRESERVE**	ESMT
2456	8	*Ulmus americana*	American Elm	D	2-Good	No	**PRESERVE**	ESMT
2457	3	*Ulmus americana*	American Elm	D	3-Fair	No	**PRESERVE**	ESMT
2458	23	*Prunus serotina*	Black Cherry	C	2-Good	No	**PRESERVE**	ESMT
2459	14x3	*Morus alba*	White Mulberry	D	4-Fair to Poor	No	**PRESERVE**	ESMT
2460	13	*Prunus serotina*	Black Cherry	C	4-Fair to Poor	Yes	**PRESERVE**	ESMT
2461	14	*Ulmus americana*	American Elm	D	4-Fair to Poor	No	REMOVE	NWC BASIN
2462	3	*Ulmus americana*	American Elm	D	3-Fair	No	REMOVE	NWC BASIN
2463	30	*Prunus serotina*	Black Cherry	C	2-Good	No	REMOVE	NWC BASIN
2464	6	*Ulmus americana*	American Elm	D	3-Fair	No	REMOVE	NWC BASIN
2465	11	*Prunus serotina*	Black Cherry	C	2-Good	No	REMOVE	NWC BASIN
2466	3	*Prunus serotina*	Black Cherry	C	4-Fair to Poor	No	REMOVE	NWC BASIN
2467	25	*Prunus serotina*	Black Cherry	C	3-Fair	No	REMOVE	NWC BASIN
2468	14	*Prunus serotina*	Black Cherry	C	2-Good	No	REMOVE	NWC BASIN
2469	10	*Prunus serotina*	Black Cherry	C	2-Good	No	REMOVE	NWC BASIN
2470	4	*Acer negundo*	Ash-Leaf Maple	D	3-Fair	No	REMOVE	NWC BASIN
2471	10	*Acer negundo*	Ash-Leaf Maple	D	3-Fair	No	REMOVE	NWC BASIN
2472	14x3	*Acer negundo*	Ash-Leaf Maple	D	5-Poor	No	REMOVE	NWC BASIN
2473	8	*Acer saccharinum*	Silver Maple	C	4-Fair to Poor	No	REMOVE	NWC BASIN

10/16/2025 *(un-changed)*

TAG#	DBH (inches)	SPECIES NAME	COMMON NAME	SPECIES GROUP	CONDITION	BAT HABITAT	OUTCOME	LOCATION
2474	16	*Dead*	Dead		6-Dead	Yes	REMOVE	NWC BASIN
2475	21	*Acer negundo*	Ash-Leaf Maple	D	5-Poor	No	REMOVE	NWC BASIN
2476	3	*Morus alba*	White Mulberry	D	4-Fair to Poor	No	REMOVE	NWC BASIN
2477	12	*Morus alba*	White Mulberry	D	3-Fair	No	REMOVE	NWC BASIN
2478	13	*Morus alba*	White Mulberry	D	3-Fair	No	REMOVE	NWC BASIN
2479	3	*Prunus serotina*	Black Cherry	C	3-Fair	No	REMOVE	NWC BASIN
2480	6	*Acer negundo*	Ash-Leaf Maple	D	4-Fair to Poor	No	REMOVE	NWC BASIN
2481	13	*Acer negundo*	Ash-Leaf Maple	D	4-Fair to Poor	No	REMOVE	NWC BASIN
2482	6	*Prunus serotina*	Black Cherry	C	3-Fair	No	REMOVE	NWC BASIN
2483	12	*Morus alba*	White Mulberry	D	3-Fair	No	REMOVE	NWC BASIN
2484	9	*Ulmus pumila*	Siberian Elm	D	5-Poor	No	REMOVE	NWC BASIN
2485	4	*Ulmus americana*	American Elm	D	3-Fair	No	REMOVE	NWC BASIN
2486	6	*Morus alba*	White Mulberry	D	4-Fair to Poor	No	REMOVE	NWC BASIN
2487	16	*Acer saccharinum*	Silver Maple	C	2-Good	No	REMOVE	NWC BASIN
2488	13	*Morus alba*	White Mulberry	D	4-Fair to Poor	No	REMOVE	NWC BASIN
2489	3x2	*Morus alba*	White Mulberry	D	4-Fair to Poor	No	REMOVE	NWC BASIN
2490	6	*Morus alba*	White Mulberry	D	3-Fair	No	REMOVE	NWC BASIN
2491	8	*Morus alba*	White Mulberry	D	4-Fair to Poor	No	REMOVE	NWC BASIN
2492	4	*Acer saccharinum*	Silver Maple	C	3-Fair	No	REMOVE	NWC BASIN
2493	4	*Ulmus americana*	American Elm	D	4-Fair to Poor	No	REMOVE	NWC BASIN
2494	14	*Morus alba*	White Mulberry	D	4-Fair to Poor	No	REMOVE	NWC BASIN
2495	7	*Acer negundo*	Ash-Leaf Maple	D	4-Fair to Poor	No	REMOVE	NWC BASIN
2496	9	*Morus alba*	White Mulberry	D	4-Fair to Poor	No	REMOVE	NWC BASIN
2497	18x2	*Acer negundo*	Ash-Leaf Maple	D	3-Fair	No	REMOVE	NWC BASIN
2498	10	*Morus alba*	White Mulberry	D	4-Fair to Poor	No	REMOVE	NWC BASIN
2499	27	*Dead*	Dead		6-Dead	Yes	REMOVE	NWC BASIN
2500	6x2	*Ulmus americana*	American Elm	D	3-Fair	No	REMOVE	NWC BASIN
2501	9	*Prunus serotina*	Black Cherry	C	3-Fair	No	REMOVE	NWC BASIN
2502	17x6	*Acer saccharinum*	Silver Maple	C	3-Fair	No	REMOVE	NWC BASIN
2503	7	*Prunus serotina*	Black Cherry	C	3-Fair	No	REMOVE	NWC BASIN
2504	9x2	*Prunus serotina*	Black Cherry	C	4-Fair to Poor	No	REMOVE	NWC BASIN
2505	4	*Prunus serotina*	Black Cherry	C	3-Fair	No	REMOVE	NWC BASIN
2506	4	*Prunus serotina*	Black Cherry	C	5-Poor	No	REMOVE	NWC BASIN
2507	7	*Prunus serotina*	Black Cherry	C	5-Poor	No	**PRESERVE**	ESMT
2508	7	*Ulmus americana*	American Elm	D	3-Fair	No	**PRESERVE**	ESMT
2509	10x3	*Prunus serotina*	Black Cherry	C	5-Poor	No	**PRESERVE**	OFF-SITE
2510	5	*Morus alba*	White Mulberry	D	4-Fair to Poor	No	**PRESERVE**	OFF-SITE
2511	16	*Prunus serotina*	Black Cherry	C	2-Good	No	**PRESERVE**	OFF-SITE

10/16/2025 *(un-changed)*

TAG#	DBH (inches)	SPECIES NAME	COMMON NAME	SPECIES GROUP	CONDITION	BAT HABITAT	OUTCOME	LOCATION
2512	7	*Morus alba*	White Mulberry	D	3-Fair	No	**PRESERVE**	OFF-SITE
2513	6	*Prunus serotina*	Black Cherry	C	2-Good	No	**PRESERVE**	OFF-SITE
2514	10	*Prunus serotina*	Black Cherry	C	3-Fair	No	**PRESERVE**	OFF-SITE
2515	22	*Prunus serotina*	Black Cherry	C	3-Fair	Yes	**PRESERVE**	OFF-SITE
2516	6	*Acer negundo*	Ash-Leaf Maple	D	3-Fair	No	**PRESERVE**	OFF-SITE
2517	7	*Morus alba*	White Mulberry	D	3-Fair	No	REMOVE	NWC BASIN
2518	5	*Morus alba*	White Mulberry	D	2-Good	No	**PRESERVE**	ESMT
2519	4	*Ulmus americana*	American Elm	D	2-Good	No	**PRESERVE**	ESMT
2520	15	*Ulmus americana*	American Elm	D	6-Dead	Yes	**PRESERVE**	OFF-SITE
2521	7	*Prunus serotina*	Black Cherry	C	3-Fair	No	**PRESERVE**	ESMT
2522	5	*Morus alba*	White Mulberry	D	3-Fair	No	**PRESERVE**	ESMT
2523	13x3	*Prunus serotina*	Black Cherry	C	4-Fair to Poor	No	REMOVE	NWC BASIN
2524	7	*Prunus serotina*	Black Cherry	C	4-Fair to Poor	No	REMOVE	NWC BASIN
2525	7	*Prunus serotina*	Black Cherry	C	2-Good	No	REMOVE	NWC BASIN
2526	6	*Acer negundo*	Ash-Leaf Maple	D	3-Fair	No	REMOVE	NWC BASIN
2527	18x3	*Prunus serotina*	Black Cherry	C	3-Fair	No	REMOVE	NWC BASIN
2528	5	*Morus alba*	White Mulberry	D	2-Good	No	REMOVE	NWC BASIN
2529	17	*Prunus serotina*	Black Cherry	C	3-Fair	No	REMOVE	NWC BASIN
2530	4	*Morus alba*	White Mulberry	D	3-Fair	No	REMOVE	NWC BASIN
2531	5	*Morus alba*	White Mulberry	D	4-Fair to Poor	No	REMOVE	NWC BASIN
2532	3	*Morus alba*	White Mulberry	D	3-Fair	No	REMOVE	NWC BASIN
2533	17x2	*Acer negundo*	Ash-Leaf Maple	D	4-Fair to Poor	No	REMOVE	NWC BASIN
2534	12	*Prunus serotina*	Black Cherry	C	4-Fair to Poor	No	REMOVE	NWC BASIN
2535	18	*Prunus serotina*	Black Cherry	C	2-Good	No	REMOVE	NWC BASIN
2536	5	*Morus alba*	White Mulberry	D	4-Fair to Poor	No	REMOVE	NWC BASIN
2537	13x2	*Acer negundo*	Ash-Leaf Maple	D	3-Fair	No	REMOVE	NWC BASIN
2538	16	*Prunus serotina*	Black Cherry	C	2-Good	No	REMOVE	NWC BASIN
2539	18	*Ulmus americana*	American Elm	D	2-Good	No	REMOVE	NWC BASIN
2540	7	*Morus alba*	White Mulberry	D	4-Fair to Poor	No	REMOVE	NWC BASIN
2541	7	*Morus alba*	White Mulberry	D	4-Fair to Poor	No	REMOVE	NWC BASIN
2542	13	*Morus alba*	White Mulberry	D	3-Fair	No	REMOVE	NWC BASIN
2543	10x2	*Morus alba*	White Mulberry	D	4-Fair to Poor	No	REMOVE	NWC BASIN
2544	7	*Ulmus americana*	American Elm	D	3-Fair	No	REMOVE	NWC BASIN
2545	12x2	*Acer negundo*	Ash-Leaf Maple	D	5-Poor	No	REMOVE	NWC BASIN
2546	6	*Morus alba*	White Mulberry	D	3-Fair	No	REMOVE	NWC BASIN
2547	5	*Morus alba*	White Mulberry	D	3-Fair	No	REMOVE	NWC BASIN
2548	6x2	*Morus alba*	White Mulberry	D	5-Poor	No	REMOVE	NWC BASIN
2549	4	*Morus alba*	White Mulberry	D	4-Fair to Poor	No	REMOVE	NWC BASIN

10/16/2025 *(un-changed)*

TAG#	DBH (inches)	SPECIES NAME	COMMON NAME	SPECIES GROUP	CONDITION	BAT HABITAT	OUTCOME	LOCATION
2550	7	*Morus alba*	White Mulberry	D	4-Fair to Poor	No	REMOVE	NWC BASIN
2551	8x2	*Morus alba*	White Mulberry	D	4-Fair to Poor	No	REMOVE	NWC BASIN
2552	3	*Morus alba*	White Mulberry	D	3-Fair	No	REMOVE	NWC BASIN
2553	4	*Morus alba*	White Mulberry	D	3-Fair	No	REMOVE	NWC BASIN
2554	3x2	*Morus alba*	White Mulberry	D	3-Fair	No	REMOVE	NWC BASIN
2555	3	*Morus alba*	White Mulberry	D	3-Fair	No	REMOVE	NWC BASIN
2556	12	*Morus alba*	White Mulberry	D	5-Poor	No	REMOVE	NWC BASIN
2557	11	*Morus alba*	White Mulberry	D	4-Fair to Poor	No	REMOVE	NWC BASIN
2558	7	*Ulmus americana*	American Elm	D	3-Fair	No	REMOVE	NWC BASIN
2559	15	*Acer negundo*	Ash-Leaf Maple	D	5-Poor	No	REMOVE	NWC BASIN
2560	5	*Morus alba*	White Mulberry	D	5-Poor	No	REMOVE	NWC BASIN
2561	3	*Morus alba*	White Mulberry	D	4-Fair to Poor	No	REMOVE	NWC BASIN
2562	4	*Morus alba*	White Mulberry	D	4-Fair to Poor	No	REMOVE	NWC BASIN
2563	8	*Ulmus americana*	American Elm	D	4-Fair to Poor	No	REMOVE	NWC BASIN
2564	11	*Ulmus americana*	American Elm	D	3-Fair	No	REMOVE	NWC BASIN
2565	5	*Ulmus americana*	American Elm	D	4-Fair to Poor	No	REMOVE	NWC BASIN
2566	8x2	*Morus alba*	White Mulberry	D	3-Fair	No	REMOVE	NWC BASIN
2567	5x2	*Ailanthus altissima*	Tree-of-Heaven	D	3-Fair	No	REMOVE	NWC BASIN
2568	5	*Juglans nigra*	Black Walnut	C	2-Good	No	REMOVE	NWC BASIN
2569	11x2	*Morus alba*	White Mulberry	D	3-Fair	No	REMOVE	NWC BASIN
2570	5	*Morus alba*	White Mulberry	D	3-Fair	No	REMOVE	NWC BASIN
2575	3	*Acer negundo*	Ash-Leaf Maple	D	3-Fair	No	REMOVE	NWC BASIN
2576	3	*Morus alba*	White Mulberry	D	4-Fair to Poor	No	REMOVE	NWC BASIN
2577	8x3	*Prunus serotina*	Black Cherry	C	4-Fair to Poor	No	REMOVE	NWC BASIN
2578	5	*Morus alba*	White Mulberry	D	3-Fair	No	REMOVE	ESMT
2579	14	*Morus alba*	White Mulberry	D	3-Fair	No	REMOVE	ESMT
2580	4	*Acer negundo*	Ash-Leaf Maple	D	4-Fair to Poor	No	REMOVE	ESMT
2581	7	*Morus alba*	White Mulberry	D	3-Fair	No	REMOVE	ESMT
2582	4x4	*Morus alba*	White Mulberry	D	3-Fair	No	REMOVE	ESMT
2583	3	*Morus alba*	White Mulberry	D	3-Fair	No	REMOVE	ESMT
2584	11	*Prunus serotina*	Black Cherry	C	4-Fair to Poor	No	REMOVE	ESMT
2585	16	*Prunus serotina*	Black Cherry	C	3-Fair	No	REMOVE	ESMT
2586	8	*Acer negundo*	Ash-Leaf Maple	D	3-Fair	No	REMOVE	ESMT
2587	7	*Acer negundo*	Ash-Leaf Maple	D	3-Fair	No	REMOVE	ESMT
2588	3	*Fraxinus pennsylvanica*	Green Ash	D	2-Good	No	REMOVE	NWC BASIN
2589	6	*Morus alba*	White Mulberry	D	3-Fair	No	REMOVE	ESMT
2590	5	*Morus alba*	White Mulberry	D	3-Fair	No	REMOVE	NWC BASIN
2591	12x2	*Prunus serotina*	Black Cherry	C	3-Fair	No	REMOVE	NWC BASIN

10/16/2025 *(un-changed)*

TAG#	DBH (inches)	SPECIES NAME	COMMON NAME	SPECIES GROUP	CONDITION	BAT HABITAT	OUTCOME	LOCATION
2592	9	*Acer negundo*	Ash-Leaf Maple	D	3-Fair	No	REMOVE	NWC BASIN
2593	11	*Ulmus americana*	American Elm	D	3-Fair	No	REMOVE	NWC BASIN
2594	10	*Prunus serotina*	Black Cherry	C	2-Good	No	REMOVE	NWC BASIN
2595	14	*Acer negundo*	Ash-Leaf Maple	D	4-Fair to Poor	No	REMOVE	NWC BASIN
2596	8	*Morus alba*	White Mulberry	D	4-Fair to Poor	No	REMOVE	NWC BASIN
2597	12	*Morus alba*	White Mulberry	D	5-Poor	No	REMOVE	NWC BASIN
2598	11	*Ulmus pumila*	Siberian Elm	D	3-Fair	No	REMOVE	NWC BASIN
2599	4	*Morus alba*	White Mulberry	D	3-Fair	No	REMOVE	NWC BASIN
2600	3	*Morus alba*	White Mulberry	D	3-Fair	No	REMOVE	NWC BASIN
2601	4	*Morus alba*	White Mulberry	D	4-Fair to Poor	No	REMOVE	NWC BASIN
2602	7	*Acer saccharinum*	Silver Maple	C	3-Fair	No	REMOVE	NWC BASIN
2603	2	*Juglans nigra*	Black Walnut	C	4-Fair to Poor	No	REMOVE	NWC BASIN
2604	5x2	*Acer negundo*	Ash-Leaf Maple	D	3-Fair	No	REMOVE	LOT 22
2605	18	*Morus alba*	White Mulberry	D	4-Fair to Poor	No	REMOVE	NWC BASIN
2606	4	*Morus alba*	White Mulberry	D	3-Fair	No	REMOVE	NWC BASIN
2607	12	*Morus alba*	White Mulberry	D	4-Fair to Poor	No	REMOVE	NWC BASIN
2608	5	*Acer negundo*	Ash-Leaf Maple	D	5-Poor	No	REMOVE	NWC BASIN
2609	15	*Morus alba*	White Mulberry	D	4-Fair to Poor	No	REMOVE	NWC BASIN
2610	15	*Morus alba*	White Mulberry	D	3-Fair	No	REMOVE	NWC BASIN
2611	3	*Morus alba*	White Mulberry	D	4-Fair to Poor	No	REMOVE	NWC BASIN
2612	15	*Morus alba*	White Mulberry	D	4-Fair to Poor	No	REMOVE	NWC BASIN
2613	4	*Morus alba*	White Mulberry	D	4-Fair to Poor	No	REMOVE	NWC BASIN
2614	22x2	*Prunus serotina*	Black Cherry	C	4-Fair to Poor	No	REMOVE	NWC BASIN
2615	16	*Ulmus americana*	American Elm	D	2-Good	No	REMOVE	NWC BASIN
2616	38	*Populus deltoides*	Eastern Cottonwood	D	2-Good	No	REMOVE	NWC BASIN
2617	11	*Acer negundo*	Ash-Leaf Maple	D	3-Fair	No	REMOVE	NWC BASIN
2618	10	*Acer negundo*	Ash-Leaf Maple	D	5-Poor	No	REMOVE	NWC BASIN
2619	17	*Prunus serotina*	Black Cherry	C	4-Fair to Poor	No	REMOVE	NWC BASIN
2620	5	*Morus alba*	White Mulberry	D	3-Fair	No	REMOVE	NWC BASIN
2621	7	*Fraxinus pennsylvanica*	Green Ash	D	3-Fair	No	REMOVE	NWC BASIN
2622	10	*Morus alba*	White Mulberry	D	3-Fair	No	REMOVE	NWC BASIN
2623	3	*Morus alba*	White Mulberry	D	3-Fair	No	REMOVE	NWC BASIN
2624	10x2	*Prunus serotina*	Black Cherry	C	5-Poor	No	REMOVE	NWC BASIN
2625	5	*Prunus serotina*	Black Cherry	C	4-Fair to Poor	No	REMOVE	NWC BASIN
2626	16	*Morus alba*	White Mulberry	D	3-Fair	No	REMOVE	NWC BASIN
2627	14x2	*Morus alba*	White Mulberry	D	3-Fair	No	REMOVE	NWC BASIN
2628	10	*Dead*	Dead		6-Dead	No	REMOVE	NWC BASIN
2629	5	*Morus alba*	White Mulberry	D	3-Fair	No	REMOVE	NWC BASIN

10/16/2025 *(un-changed)*

TAG#	DBH (inches)	SPECIES NAME	COMMON NAME	SPECIES GROUP	CONDITION	BAT HABITAT	OUTCOME	LOCATION
2630	11	*Prunus serotina*	Black Cherry	C	3-Fair	No	REMOVE	NWC BASIN
2631	5	*Morus alba*	White Mulberry	D	3-Fair	No	REMOVE	NWC BASIN
2632	11x2	*Morus alba*	White Mulberry	D	3-Fair	No	REMOVE	NWC BASIN
2633	18	*Morus alba*	White Mulberry	D	3-Fair	No	REMOVE	NWC BASIN
2634	13x2	*Prunus serotina*	Black Cherry	C	3-Fair	No	REMOVE	NWC BASIN
2635	8	*Prunus serotina*	Black Cherry	C	3-Fair	No	REMOVE	NWC BASIN
2636	4	*Prunus serotina*	Black Cherry	C	3-Fair	No	REMOVE	NWC BASIN
2637	13	*Prunus serotina*	Black Cherry	C	3-Fair	No	REMOVE	NWC BASIN
2638	5	*Prunus serotina*	Black Cherry	C	3-Fair	No	REMOVE	NWC BASIN
2639	7	*Morus alba*	White Mulberry	D	3-Fair	No	REMOVE	NWC BASIN
2640	4	*Morus alba*	White Mulberry	D	3-Fair	No	**PRESERVE**	OFF-SITE
2641	6	*Morus alba*	White Mulberry	D	3-Fair	No	**PRESERVE**	ESMT
2642	4x3	*Morus alba*	White Mulberry	D	4-Fair to Poor	No	**PRESERVE**	ESMT
2643	8x2	*Morus alba*	White Mulberry	D	4-Fair to Poor	No	**PRESERVE**	ESMT
2644	8x2	*Morus alba*	White Mulberry	D	4-Fair to Poor	No	**PRESERVE**	ESMT
2645	3	*Morus alba*	White Mulberry	D	5-Poor	No	**PRESERVE**	ESMT
2646	4	*Morus alba*	White Mulberry	D	5-Poor	No	**PRESERVE**	ESMT
2647	7x6	*Morus alba*	White Mulberry	D	3-Fair	No	**PRESERVE**	ESMT
2648	12x2	*Morus alba*	White Mulberry	D	3-Fair	No	**PRESERVE**	ESMT
2649	9x3	*Morus alba*	White Mulberry	D	4-Fair to Poor	No	**PRESERVE**	ESMT
2650	7x2	*Acer negundo*	Ash-Leaf Maple	D	4-Fair to Poor	No	**PRESERVE**	ESMT
2651	7x4	*Morus alba*	White Mulberry	D	4-Fair to Poor	No	**PRESERVE**	ESMT
2652	7	*Morus alba*	White Mulberry	D	4-Fair to Poor	No	**PRESERVE**	ESMT
2653	8	*Acer negundo*	Ash-Leaf Maple	D	3-Fair	No	**PRESERVE**	ESMT
2654	12	*Morus alba*	White Mulberry	D	3-Fair	No	**PRESERVE**	ESMT
2655	6	*Acer negundo*	Ash-Leaf Maple	D	3-Fair	No	**PRESERVE**	ESMT
2656	2	*Morus alba*	White Mulberry	D	4-Fair to Poor	No	**PRESERVE**	ESMT
2657	6	*Acer negundo*	Ash-Leaf Maple	D	3-Fair	No	**PRESERVE**	ESMT
2658	6	*Morus alba*	White Mulberry	D	4-Fair to Poor	No	**PRESERVE**	ESMT
2659	7	*Morus alba*	White Mulberry	D	3-Fair	No	**PRESERVE**	ESMT
2660	13x2	*Morus alba*	White Mulberry	D	2-Good	No	**PRESERVE**	ESMT
2661	9x2	*Morus alba*	White Mulberry	D	3-Fair	No	REMOVE	LOT 17
2662	6	*Morus alba*	White Mulberry	D	4-Fair to Poor	No	REMOVE	LOT 17
2663	6	*Prunus serotina*	Black Cherry	C	4-Fair to Poor	No	REMOVE	LOT 17
2664	4	*Prunus serotina*	Black Cherry	C	3-Fair	No	REMOVE	LOT 17
2665	8	*Juglans nigra*	Black Walnut	C	3-Fair	No	REMOVE	LOT 17
2666	9	*Morus alba*	White Mulberry	D	3-Fair	No	REMOVE	LOT 17
2667	14	*Morus alba*	White Mulberry	D	3-Fair	No	**PRESERVE**	ESMT

10/16/2025 *(un-changed)*

TAG#	DBH (inches)	SPECIES NAME	COMMON NAME	SPECIES GROUP	CONDITION	BAT HABITAT	OUTCOME	LOCATION
2668	10	*Acer negundo*	Ash-Leaf Maple	D	3-Fair	No	**PRESERVE**	ESMT
2669	9	*Morus alba*	White Mulberry	D	3-Fair	No	**PRESERVE**	ESMT
2670	8	*Morus alba*	White Mulberry	D	3-Fair	No	REMOVE	LOT 17
2671	13	*Acer negundo*	Ash-Leaf Maple	D	4-Fair to Poor	No	**PRESERVE**	ESMT
2672	15	*Acer negundo*	Ash-Leaf Maple	D	5-Poor	No	**PRESERVE**	ESMT
2673	16	*Acer negundo*	Ash-Leaf Maple	D	2-Good	No	**PRESERVE**	ESMT
2674	15	*Acer negundo*	Ash-Leaf Maple	D	3-Fair	No	**PRESERVE**	ESMT
2675	9	*Prunus serotina*	Black Cherry	C	4-Fair to Poor	No	REMOVE	LOT 16
2676	15x2	*Acer negundo*	Ash-Leaf Maple	D	3-Fair	No	**PRESERVE**	ESMT
2677	9x2	*Acer negundo*	Ash-Leaf Maple	D	4-Fair to Poor	No	**PRESERVE**	ESMT
2678	4	*Morus alba*	White Mulberry	D	4-Fair to Poor	No	**PRESERVE**	ESMT
2679	7	*Acer negundo*	Ash-Leaf Maple	D	3-Fair	No	**PRESERVE**	ESMT
2680	2	*Morus alba*	White Mulberry	D	3-Fair	No	REMOVE	LOT 15
2681	21	*Acer negundo*	Ash-Leaf Maple	D	3-Fair	Yes	**PRESERVE**	ESMT
2682	16	*Ulmus pumila*	Siberian Elm	D	5-Poor	No	**PRESERVE**	ESMT
2683	5	*Morus alba*	White Mulberry	D	3-Fair	No	REMOVE	LOT 16
2684	7	*Acer negundo*	Ash-Leaf Maple	D	5-Poor	No	**PRESERVE**	ESMT
2685	13x3	*Morus alba*	White Mulberry	D	4-Fair to Poor	No	**PRESERVE**	ESMT
2686	10	*Acer negundo*	Ash-Leaf Maple	D	3-Fair	No	REMOVE	LOT 15
2687	7	*Ulmus pumila*	Siberian Elm	D	3-Fair	No	REMOVE	LOT 15
2688	10	*Ulmus pumila*	Siberian Elm	D	3-Fair	No	REMOVE	LOT 15
2689	9	*Ulmus pumila*	Siberian Elm	D	3-Fair	No	REMOVE	LOT 15
2690	2	*Ulmus pumila*	Siberian Elm	D	4-Fair to Poor	No	REMOVE	LOT 15
2691	7	*Ulmus pumila*	Siberian Elm	D	2-Good	No	REMOVE	LOT 15
2692	15x2	*Acer negundo*	Ash-Leaf Maple	D	3-Fair	No	**PRESERVE**	ESMT
2693	10	*Acer negundo*	Ash-Leaf Maple	D	3-Fair	No	**PRESERVE**	ESMT
2694	9x2	*Morus alba*	White Mulberry	D	3-Fair	No	**PRESERVE**	ESMT
2695	11x2	*Morus alba*	White Mulberry	D	3-Fair	No	**PRESERVE**	ESMT
2696	4	*Ulmus pumila*	Siberian Elm	D	3-Fair	No	REMOVE	LOT 14
2697	11	*Acer negundo*	Ash-Leaf Maple	D	3-Fair	No	**PRESERVE**	ESMT
2698	5	*Acer negundo*	Ash-Leaf Maple	D	4-Fair to Poor	No	**PRESERVE**	ESMT
2699	8	*Acer negundo*	Ash-Leaf Maple	D	4-Fair to Poor	No	**PRESERVE**	ESMT
2700	7	*Ulmus pumila*	Siberian Elm	D	3-Fair	No	**PRESERVE**	ESMT
2701	5	*Morus alba*	White Mulberry	D	3-Fair	No	**PRESERVE**	ESMT
2702	7	*Acer negundo*	Ash-Leaf Maple	D	3-Fair	No	**PRESERVE**	ESMT
2703	3	*Morus alba*	White Mulberry	D	4-Fair to Poor	No	**PRESERVE**	ESMT
2704	4	*Morus alba*	White Mulberry	D	4-Fair to Poor	No	**PRESERVE**	OFF-SITE
2705	2	*Morus alba*	White Mulberry	D	3-Fair	No	**PRESERVE**	OFF-SITE

10/16/2025 *(un-changed)*

TAG#	DBH (inches)	SPECIES NAME	COMMON NAME	SPECIES GROUP	CONDITION	BAT HABITAT	OUTCOME	LOCATION
2706	15x3	*Morus alba*	White Mulberry	D	3-Fair	No	REMOVE	LOT 9
2707	6	*Acer negundo*	Ash-Leaf Maple	D	3-Fair	No	REMOVE	LOT 9
2708	6	*Ulmus pumila*	Siberian Elm	D	4-Fair to Poor	No	REMOVE	LOT 9
2709	12	*Morus alba*	White Mulberry	D	3-Fair	No	REMOVE	LOT 9
2710	8	*Ulmus pumila*	Siberian Elm	D	4-Fair to Poor	No	REMOVE	LOT 9
2711	6	*Celtis occidentalis*	Common Hackberry	A	2-Good	No	REMOVE	LOT 9
2712	7	*Prunus serotina*	Black Cherry	C	3-Fair	No	REMOVE	LOT 9
2713	14	*Prunus serotina*	Black Cherry	C	3-Fair	No	REMOVE	LOT 9
2714	11	*Ulmus pumila*	Siberian Elm	D	3-Fair	No	REMOVE	LOT 9
2715	12	*Dead*	Dead		6-Dead	Yes	REMOVE	LOT 9
2716	11	*Ulmus pumila*	Siberian Elm	D	3-Fair	No	REMOVE	LOT 8
2717	3	*Morus alba*	White Mulberry	D	5-Poor	No	REMOVE	LOT 8
2718	13	*Ulmus pumila*	Siberian Elm	D	3-Fair	No	REMOVE	LOT 8
2719	10	*Morus alba*	White Mulberry	D	3-Fair	No	REMOVE	LOT 8
2720	4	*Acer negundo*	Ash-Leaf Maple	D	4-Fair to Poor	No	REMOVE	LOT 8
2721	2	*Ulmus americana*	American Elm	D	2-Good	No	REMOVE	LOT 8
2722	3	*Ulmus pumila*	Siberian Elm	D	3-Fair	No	REMOVE	LOT 8
2723	15	*Ulmus pumila*	Siberian Elm	D	3-Fair	No	REMOVE	LOT 8
2724	7	*Prunus serotina*	Black Cherry	C	3-Fair	No	REMOVE	LOT 8
2725	11	*Ulmus pumila*	Siberian Elm	D	3-Fair	No	REMOVE	LOT 8
2726	10	*Ulmus pumila*	Siberian Elm	D	3-Fair	No	REMOVE	LOT 8
2727	6	*Prunus serotina*	Black Cherry	C	3-Fair	No	REMOVE	LOT 8
2728	3x2	*Pyrus calleryana*	Ornamental Pear	A	3-Fair	No	REMOVE	LOT 8
2729	5	*Ulmus pumila*	Siberian Elm	D	3-Fair	No	REMOVE	LOT 7
2730	9	*Ulmus pumila*	Siberian Elm	D	5-Poor	No	REMOVE	LOT 7
2731	3	*Ulmus pumila*	Siberian Elm	D	4-Fair to Poor	No	REMOVE	LOT 7
2732	5	*Ulmus americana*	American Elm	D	3-Fair	No	REMOVE	LOT 7
2733	4	*Prunus serotina*	Black Cherry	C	3-Fair	No	REMOVE	LOT 7
2734	18	*Ulmus pumila*	Siberian Elm	D	2-Good	No	REMOVE	LOT 7
2735	9	*Dead*	Dead		6-Dead	Yes	REMOVE	LOT 7
2736	12	*Ulmus pumila*	Siberian Elm	D	2-Good	No	REMOVE	LOT 7
2737	4	*Pyrus calleryana*	Ornamental Pear	A	4-Fair to Poor	No	REMOVE	LOT 7
2738	3	*Morus alba*	White Mulberry	D	3-Fair	No	REMOVE	LOT 6
2739	11	*Ulmus pumila*	Siberian Elm	D	3-Fair	No	REMOVE	LOT 6
2740	9	*Ulmus pumila*	Siberian Elm	D	4-Fair to Poor	No	REMOVE	LOT 6
2741	17	*Ulmus pumila*	Siberian Elm	D	3-Fair	No	REMOVE	LOT 6
2742	12	*Ulmus pumila*	Siberian Elm	D	3-Fair	No	REMOVE	LOT 6
2743	4	*Pyrus calleryana*	Ornamental Pear	A	4-Fair to Poor	No	REMOVE	LOT 6

10/16/2025 *(un-changed)*

TAG#	DBH (inches)	SPECIES NAME	COMMON NAME	SPECIES GROUP	CONDITION	BAT HABITAT	OUTCOME	LOCATION
2744	17	*Ulmus pumila*	Siberian Elm	D	3-Fair	No	REMOVE	LOT 6
2745	10	*Ulmus pumila*	Siberian Elm	D	3-Fair	No	REMOVE	LOT 6
2746	9	*Pyrus calleryana*	Ornamental Pear	A	3-Fair	No	REMOVE	LOT 6
2747	13	*Ulmus pumila*	Siberian Elm	D	4-Fair to Poor	No	REMOVE	LOT 5
2748	5	*Pyrus calleryana*	Ornamental Pear	A	4-Fair to Poor	No	REMOVE	LOT 5
2749	2	*Morus alba*	White Mulberry	D	4-Fair to Poor	No	REMOVE	LOT 5
2750	9	*Pyrus calleryana*	Ornamental Pear	A	3-Fair	No	REMOVE	LOT 5
2751	11	*Celtis occidentalis*	Common Hackberry	A	3-Fair	No	REMOVE	LOT 5
2752	5	*Pyrus calleryana*	Ornamental Pear	A	3-Fair	No	REMOVE	LOT 5
2753	14	*Ulmus pumila*	Siberian Elm	D	4-Fair to Poor	No	REMOVE	LOT 5
2754	8x2	*Ulmus pumila*	Siberian Elm	D	3-Fair	No	REMOVE	LOT 5
2755	12	*Ulmus pumila*	Siberian Elm	D	3-Fair	No	REMOVE	LOT 5
2756	12	*Ulmus americana*	American Elm	D	3-Fair	No	REMOVE	LOT 5
2757	4	*Pyrus calleryana*	Ornamental Pear	A	3-Fair	No	REMOVE	LOT 5
2758	6	*Pyrus calleryana*	Ornamental Pear	A	3-Fair	No	REMOVE	LOT 5
2759	4x2	*Pyrus calleryana*	Ornamental Pear	A	4-Fair to Poor	No	REMOVE	LOT 5
2760	11	*Ulmus americana*	American Elm	D	3-Fair	No	REMOVE	LOT 5
2761	4	*Ulmus americana*	American Elm	D	4-Fair to Poor	No	REMOVE	LOT 5
2762	6	*Ulmus americana*	American Elm	D	4-Fair to Poor	No	REMOVE	LOT 5
2763	7	*Ulmus americana*	American Elm	D	3-Fair	No	REMOVE	LOT 5
2764	8	*Ulmus americana*	American Elm	D	3-Fair	No	REMOVE	LOT 4
2765	5	*Ulmus americana*	American Elm	D	3-Fair	No	REMOVE	LOT 4
2766	5	*Ulmus americana*	American Elm	D	3-Fair	No	REMOVE	LOT 4
2767	13	*Prunus virginiana*	Choke Cherry	D	3-Fair	No	REMOVE	LOT 4
2768	4	*Ulmus americana*	American Elm	D	3-Fair	No	REMOVE	LOT 4
2769	15	*Acer negundo*	Ash-Leaf Maple	D	4-Fair to Poor	No	REMOVE	LOT 4
2770	11	*Acer negundo*	Ash-Leaf Maple	D	3-Fair	No	REMOVE	LOT 4
2771	5	*Ulmus americana*	American Elm	D	4-Fair to Poor	No	REMOVE	LOT 4
2772	12x2	*Acer negundo*	Ash-Leaf Maple	D	3-Fair	No	REMOVE	LOT 4
2773	11	*Morus alba*	White Mulberry	D	3-Fair	No	REMOVE	LOT 4
2774	15	*Ulmus pumila*	Siberian Elm	D	3-Fair	No	REMOVE	LOT 4
2775	8	*Acer negundo*	Ash-Leaf Maple	D	5-Poor	No	REMOVE	LOT 4
2776	9	*Ulmus pumila*	Siberian Elm	D	4-Fair to Poor	No	REMOVE	LOT 4
2777	3	*Morus alba*	White Mulberry	D	4-Fair to Poor	No	REMOVE	LOT 4
2778	2	*Morus alba*	White Mulberry	D	4-Fair to Poor	No	REMOVE	LOT 4
2779	11	*Prunus virginiana*	Choke Cherry	D	4-Fair to Poor	No	REMOVE	LOT 4
2780	2	*Ulmus americana*	American Elm	D	4-Fair to Poor	No	REMOVE	LOT 3
2781	3	*Ulmus americana*	American Elm	D	3-Fair	No	REMOVE	LOT 3

10/16/2025 *(un-changed)*

TAG#	DBH (inches)	SPECIES NAME	COMMON NAME	SPECIES GROUP	CONDITION	BAT HABITAT	OUTCOME	LOCATION
2782	4	*Ulmus americana*	American Elm	D	3-Fair	No	REMOVE	LOT 3
2783	4	*Ulmus pumila*	Siberian Elm	D	4-Fair to Poor	No	REMOVE	LOT 3
2784	8	*Acer negundo*	Ash-Leaf Maple	D	5-Poor	No	REMOVE	LOT 2
2785	10	*Morus alba*	White Mulberry	D	3-Fair	No	REMOVE	LOT 2
2786	2x2	*Ulmus americana*	American Elm	D	3-Fair	No	REMOVE	LOT 2
2787	2	*Ulmus americana*	American Elm	D	3-Fair	No	REMOVE	LOT 2
2788	3	*Ulmus americana*	American Elm	D	4-Fair to Poor	No	REMOVE	LOT 2
2789	3	*Ulmus americana*	American Elm	D	3-Fair	No	REMOVE	LOT 2
2790	3	*Ulmus americana*	American Elm	D	3-Fair	No	REMOVE	LOT 2
2791	4	*Ulmus americana*	American Elm	D	3-Fair	No	REMOVE	LOT 2
2792	2	*Ulmus americana*	American Elm	D	3-Fair	No	REMOVE	LOT 2
2793	3	*Ulmus americana*	American Elm	D	3-Fair	No	REMOVE	LOT 2
2794	3	*Ulmus americana*	American Elm	D	3-Fair	No	REMOVE	LOT 2
2795	2	*Ulmus americana*	American Elm	D	3-Fair	No	REMOVE	LOT 2
2796	5	*Ulmus americana*	American Elm	D	4-Fair to Poor	No	REMOVE	LOT 2
2797	6	*Morus alba*	White Mulberry	D	3-Fair	No	REMOVE	LOT 2
2798	6	*Acer negundo*	Ash-Leaf Maple	D	4-Fair to Poor	No	REMOVE	LOT 2
2799	11x3	*Ulmus pumila*	Siberian Elm	D	3-Fair	No	REMOVE	LOT 2
2800	13x2	*Ulmus pumila*	Siberian Elm	D	3-Fair	No	REMOVE	LOT 2
2801	17	*Prunus serotina*	Black Cherry	C	2-Good	No	REMOVE	LOT 1