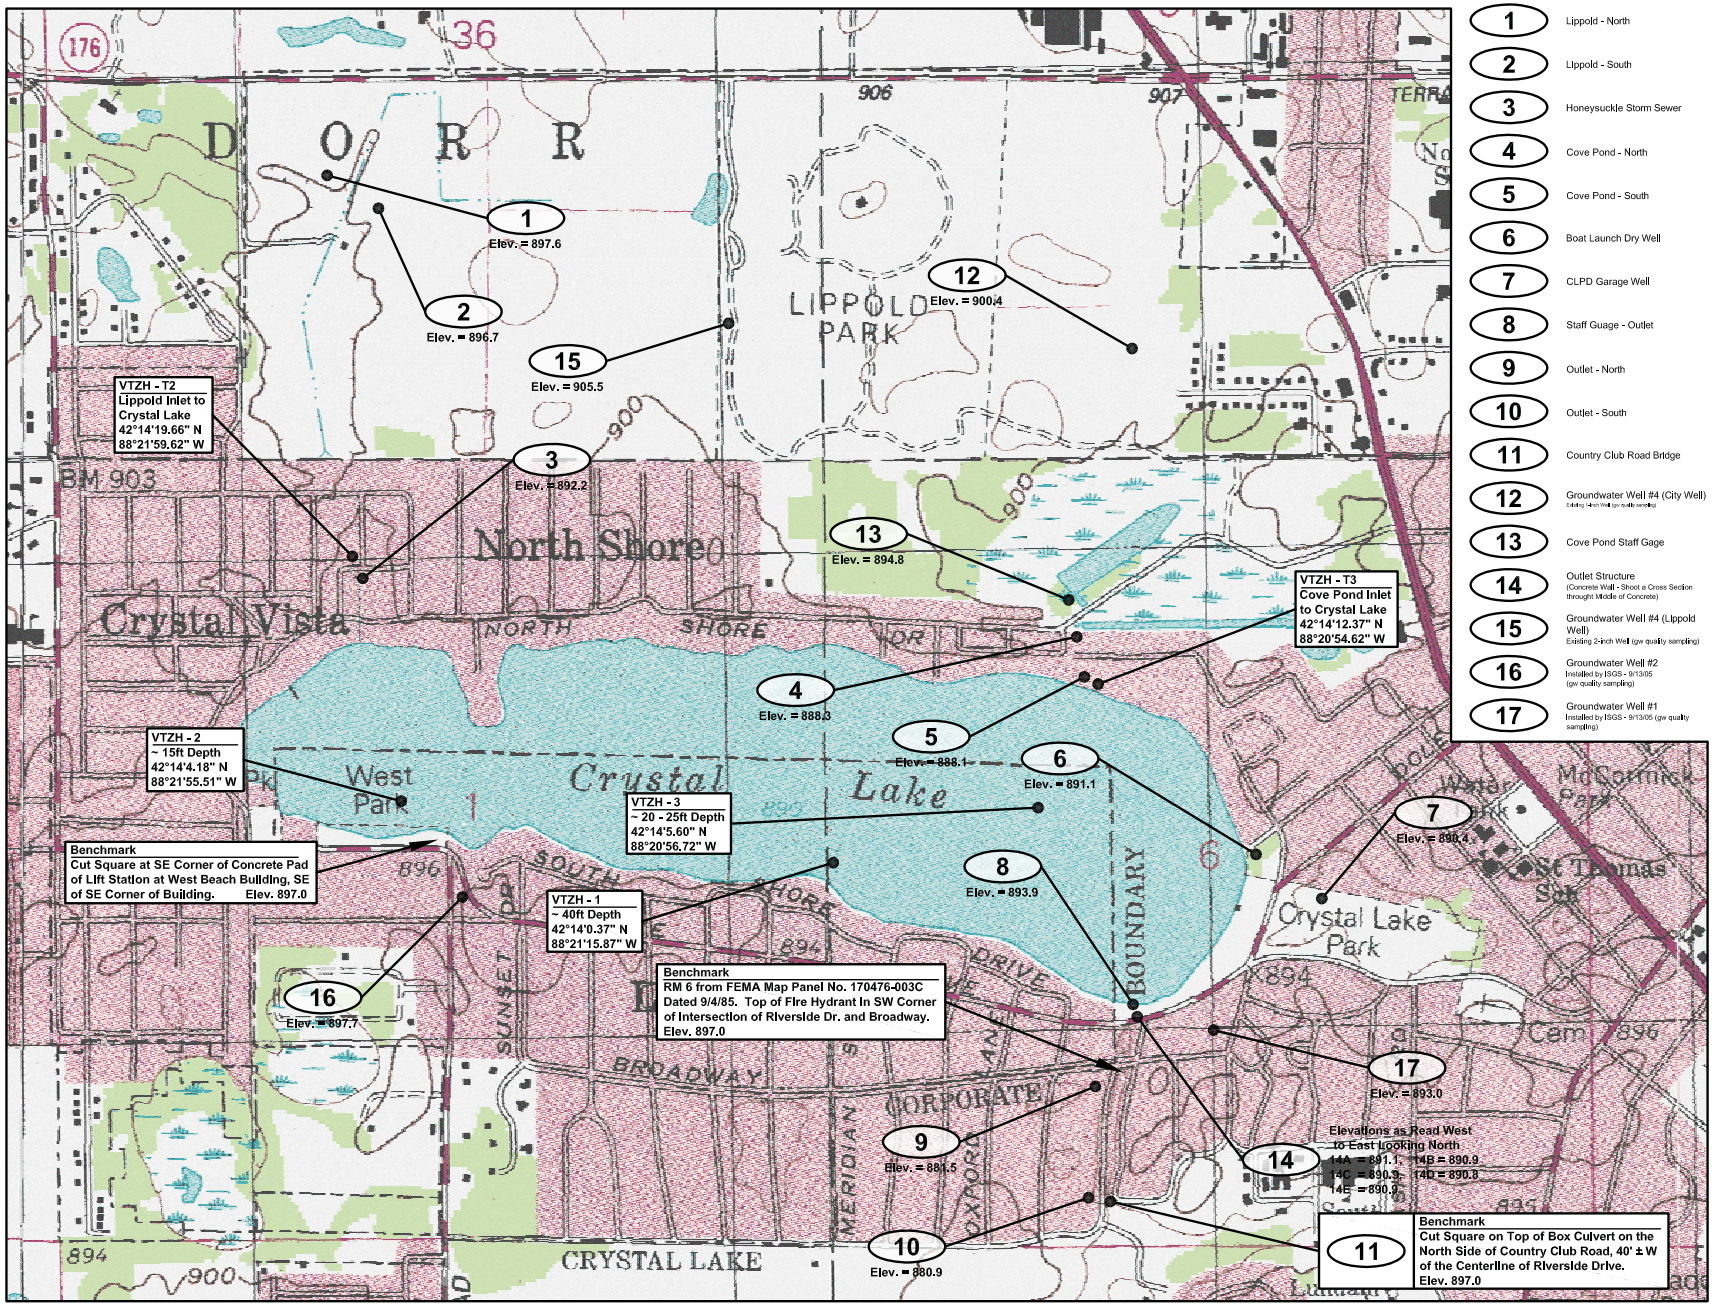


1 Lippold - North
2 Lippold - South
3 Honeysuckle Storm Sewer
4 Cove Pond - North
5 Cove Pond - South
6 Boat Launch Dry Well
7 CLPD Garage Well
8 Staff Guage - Outlet
9 Outlet - North
10 Outlet - South
11 Country Club Road Bridge
12 Groundwater Well #4 (City Well)
Existing 4-inch PVC (gw quality sampling)
13 Cove Pond Staff Gage
14 Outlet Structure
(Concrete Wall - Shoot a Cross Section throught Middle of Concrete)
15 Groundwater Well #4 (Lippold Well)
Existing 2-inch Well (gw quality sampling)
16 Groundwater Well #2
Installed by ISGS - 9/13/05
(gw quality sampling)
17 Groundwater Well #1
Installed by ISGS - 9/13/05 (gw quality sampling)

0 400 800
Scale In Feet

N

LEGEND

NOTES:

Original Drawing Provided By:

VSSE
Vanderstappen Schmitt Surveying & Engineering, Inc.

Information Recorded on October 6, 2005.

No.	Revision/Issue	Date

Hey and Associates, Inc.
Water Resources, Wetlands and Ecology
26575 West Commerce Drive, Suite 601
Volo, Illinois 60073
Office (847) 740-0888
Fax (847) 740-2888
Volo@HeyAssoc.com

Crystal Lake Flooding Study

Monitor Locations

PROJECT NO:	08223
DESIGNED BY	GCS
DRAWN BY	ALC
CHECKED BY	GCS
APPROVED BY	
ISSUE DATE	01/30/2009

SHEET NO: 5

Copyright © 2009 Hey and Associates, Inc.