

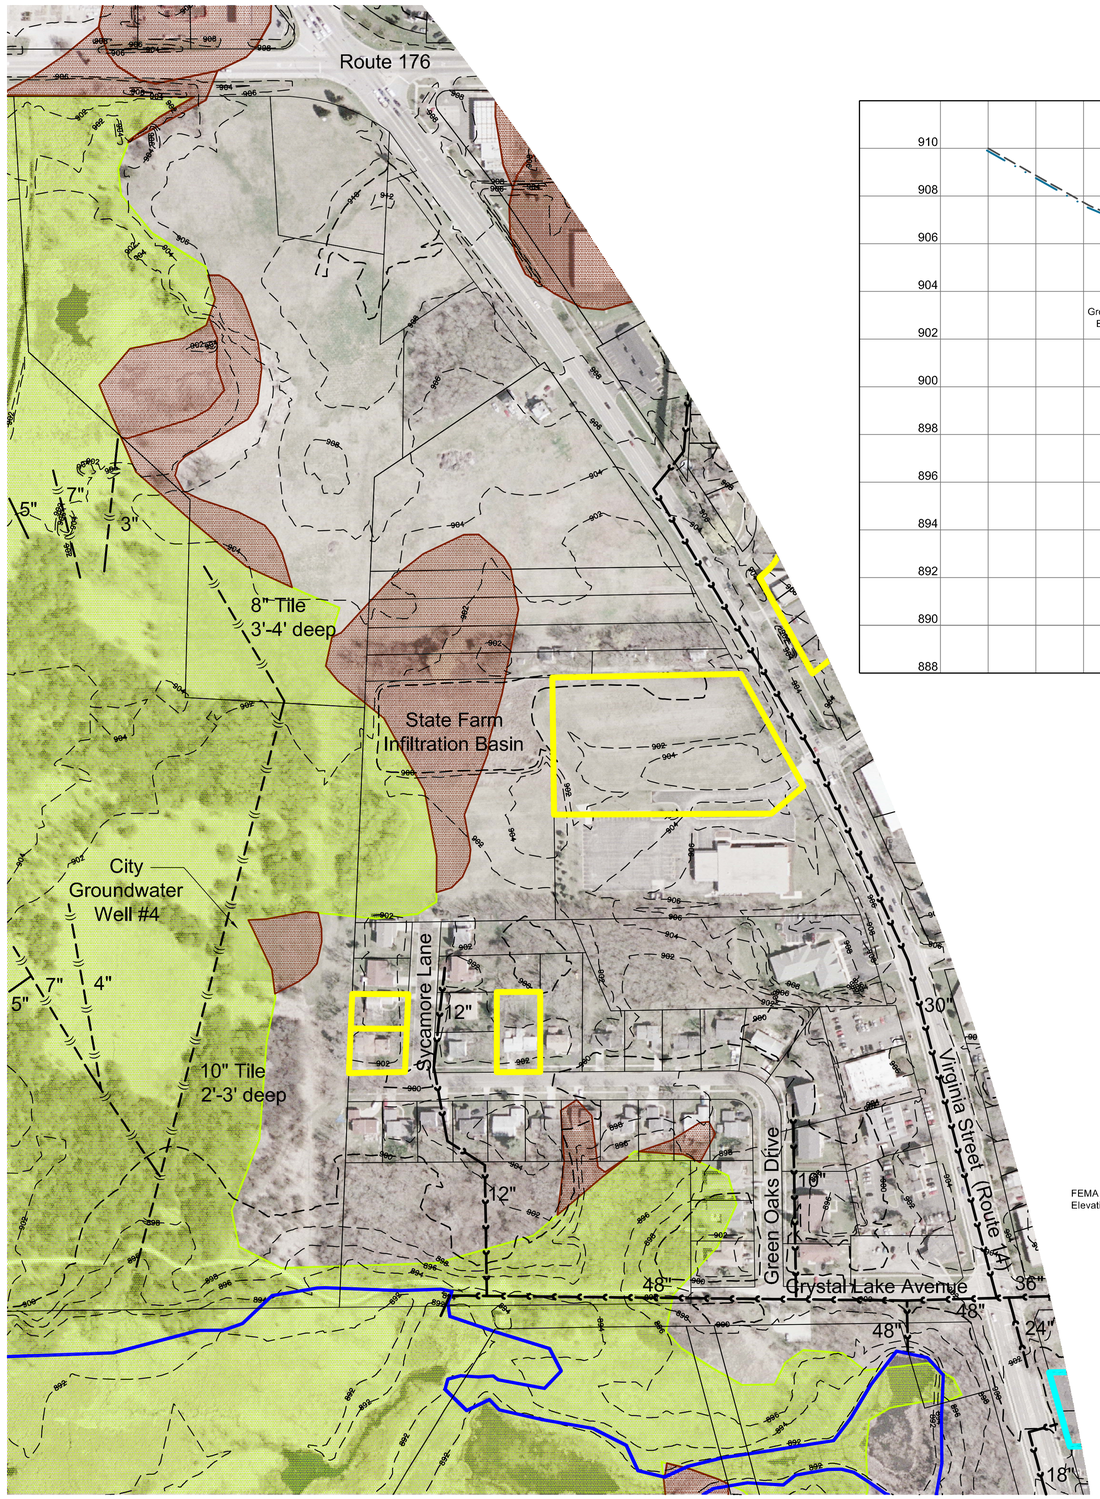


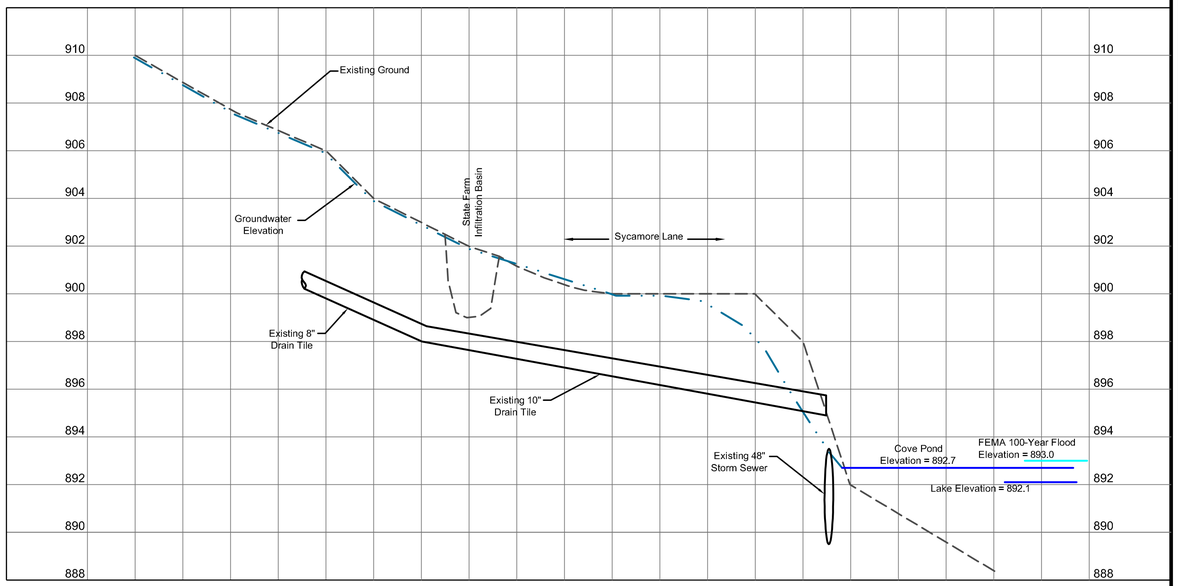

Sycamore Lane Profile

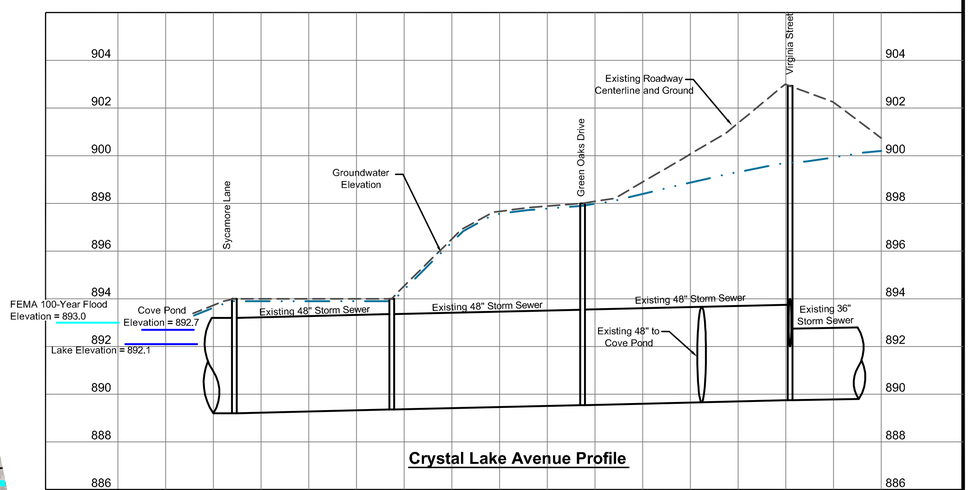

Crystal Lake Avenue Profile

0 100 200
Horizontal Scale in Feet

0 2 4
Vertical Scale in Feet

N

LEGEND

- FEMA Floodplain line
- Existing Contours
- Existing Storm Sewer
- Existing Drain Tile
- **Depressional Area**
- **Hydric Soils**
- **ADID Wetlands**

Crystal Lake Flooding Analysis

August 2007 Conditions

Flood Complaint Area 1A

Hey and Associates, Inc.
Water Resources, Wetlands and Ecology
26575 West Commerce Drive, Suite 601
Volo, Illinois 60073
Office (847) 740-0888
Fax (847) 740-2888
Volo@HeyAssoc.com

PROJECT NO:	08223
DESIGNED BY	GCS
DRAWN BY	ALC/CFR
CHECKED BY	GCS
APPROVED BY	GCS
ISSUE DATE	01/30/2009

EXHIBIT NO. 7

Copyright © 2009 Hey and Associates, Inc.

I:\08000-08223 Crystal Lake Flooding Analysis\Mxd Engineering\08223_CrystalLake+FloodingAnalysis_Exhibits.mxd, Sheet Area 1A, 1:1,200, 1/5/2009 8:58:04 AM